



Existing first floor at 1:100 @ A3

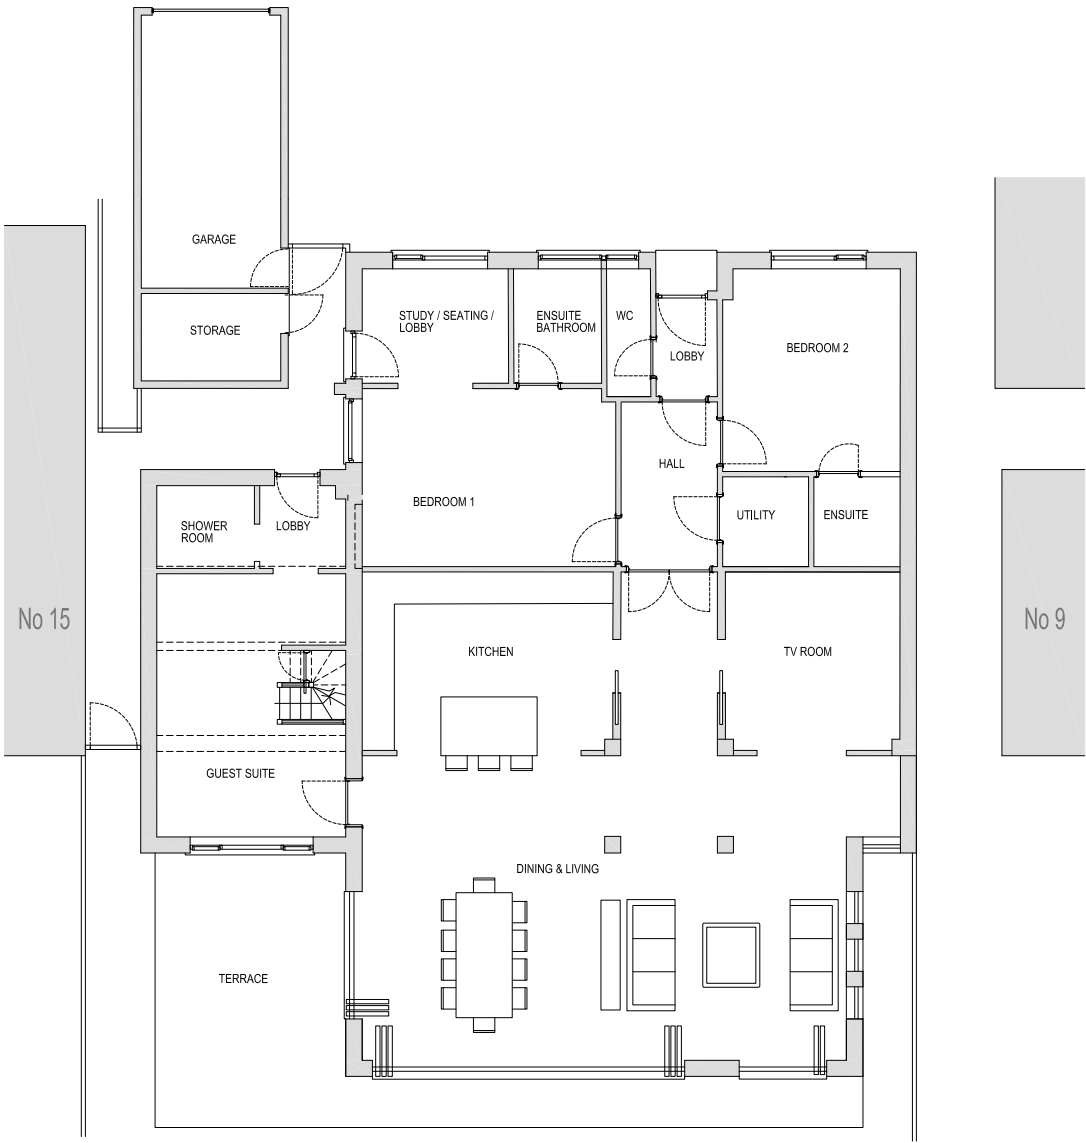

Existing ground floor at 1:100 @ A3

A	nk	Drawing further updated	
no.	by	chk.	revision
			date

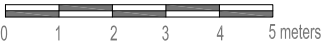

client and project title	
11 FERRING MARINE	
FERRING BN12 5PP	
NOKU Architecture	
33 Rutland Gate, London SW7 1PD	
email: noku@gmx.net	
All dimensions must be confirmed on site prior to construction.	
This drawing is copyright and must not be reproduced, copied or passed on without written consent of NOKU Architecture	

drawing title			
EXISTING			
GROUND AND FIRST FLOOR PLAN			
by	n.k	chk.	
date	26.08.19	scale	100 [A3]
		no.	P1
		rev.	A