



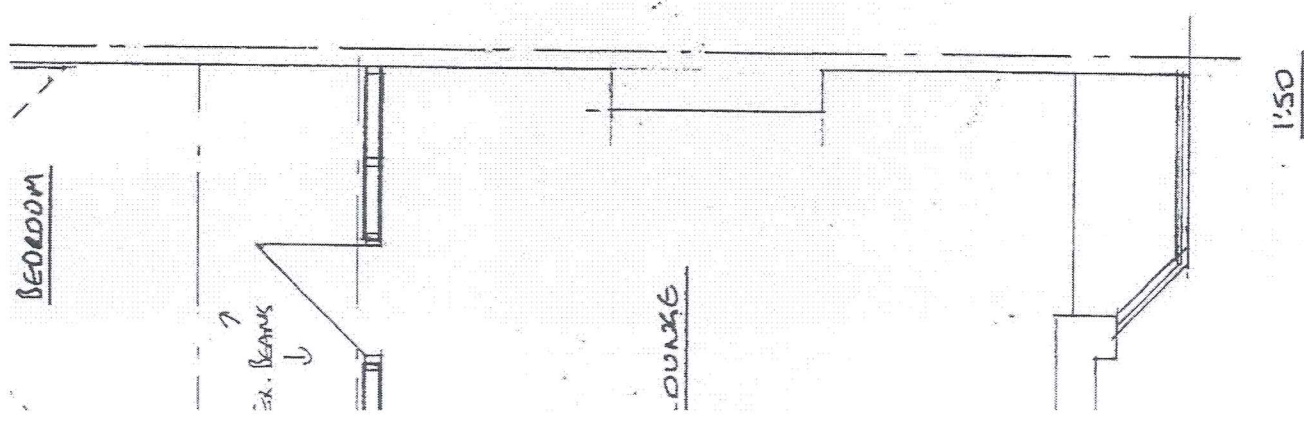

1:50

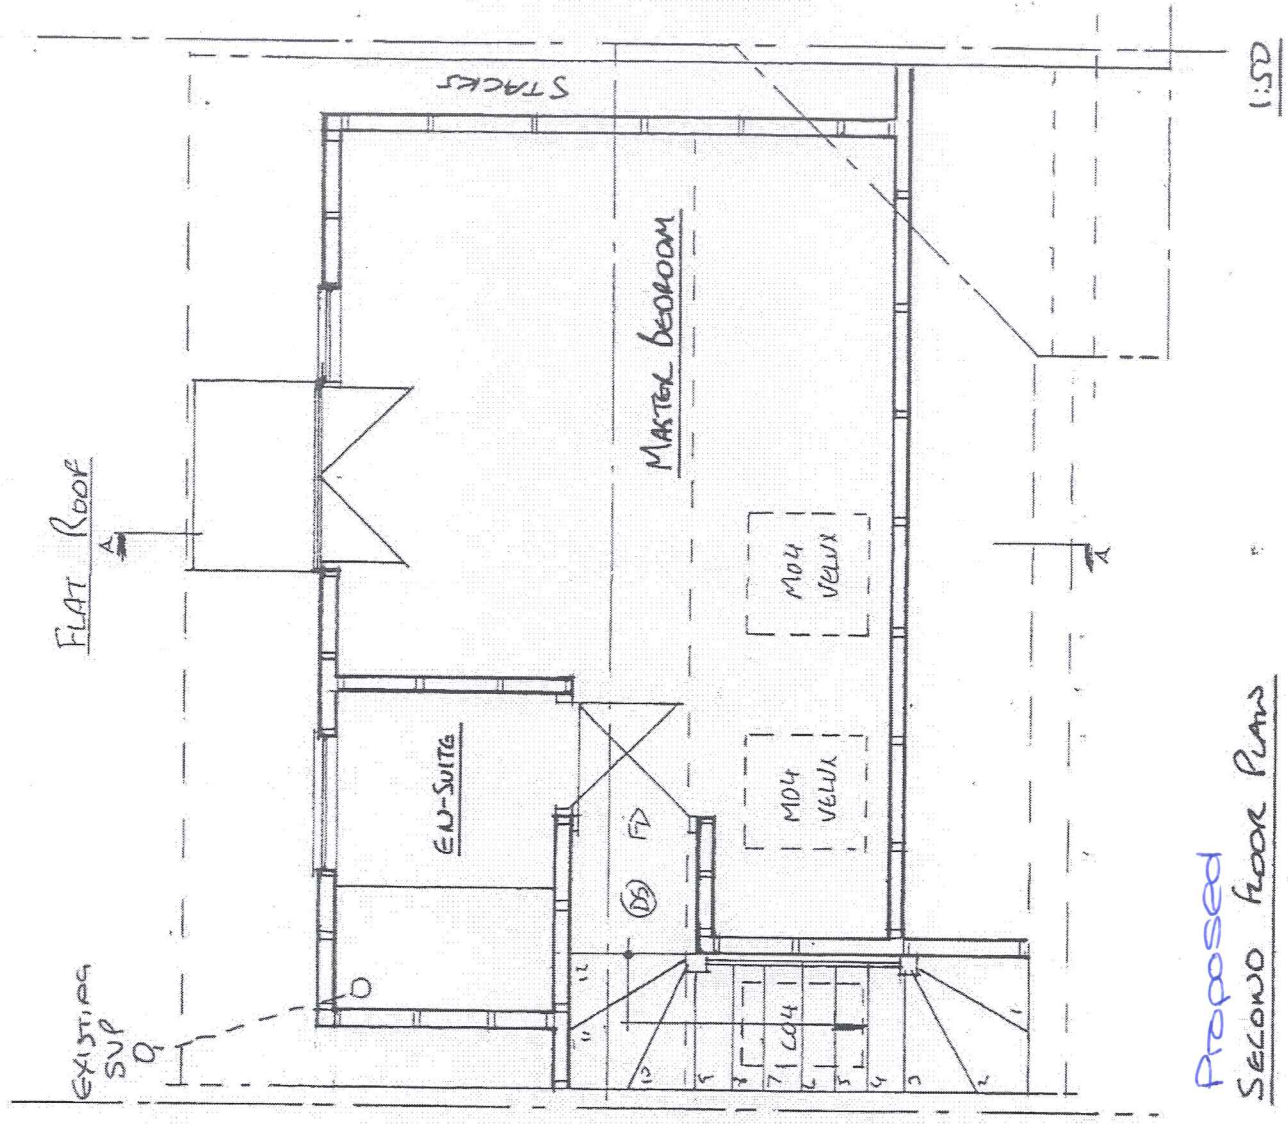

1:50

Proposed
Second floor Plans