



116 feet
STREET
feet

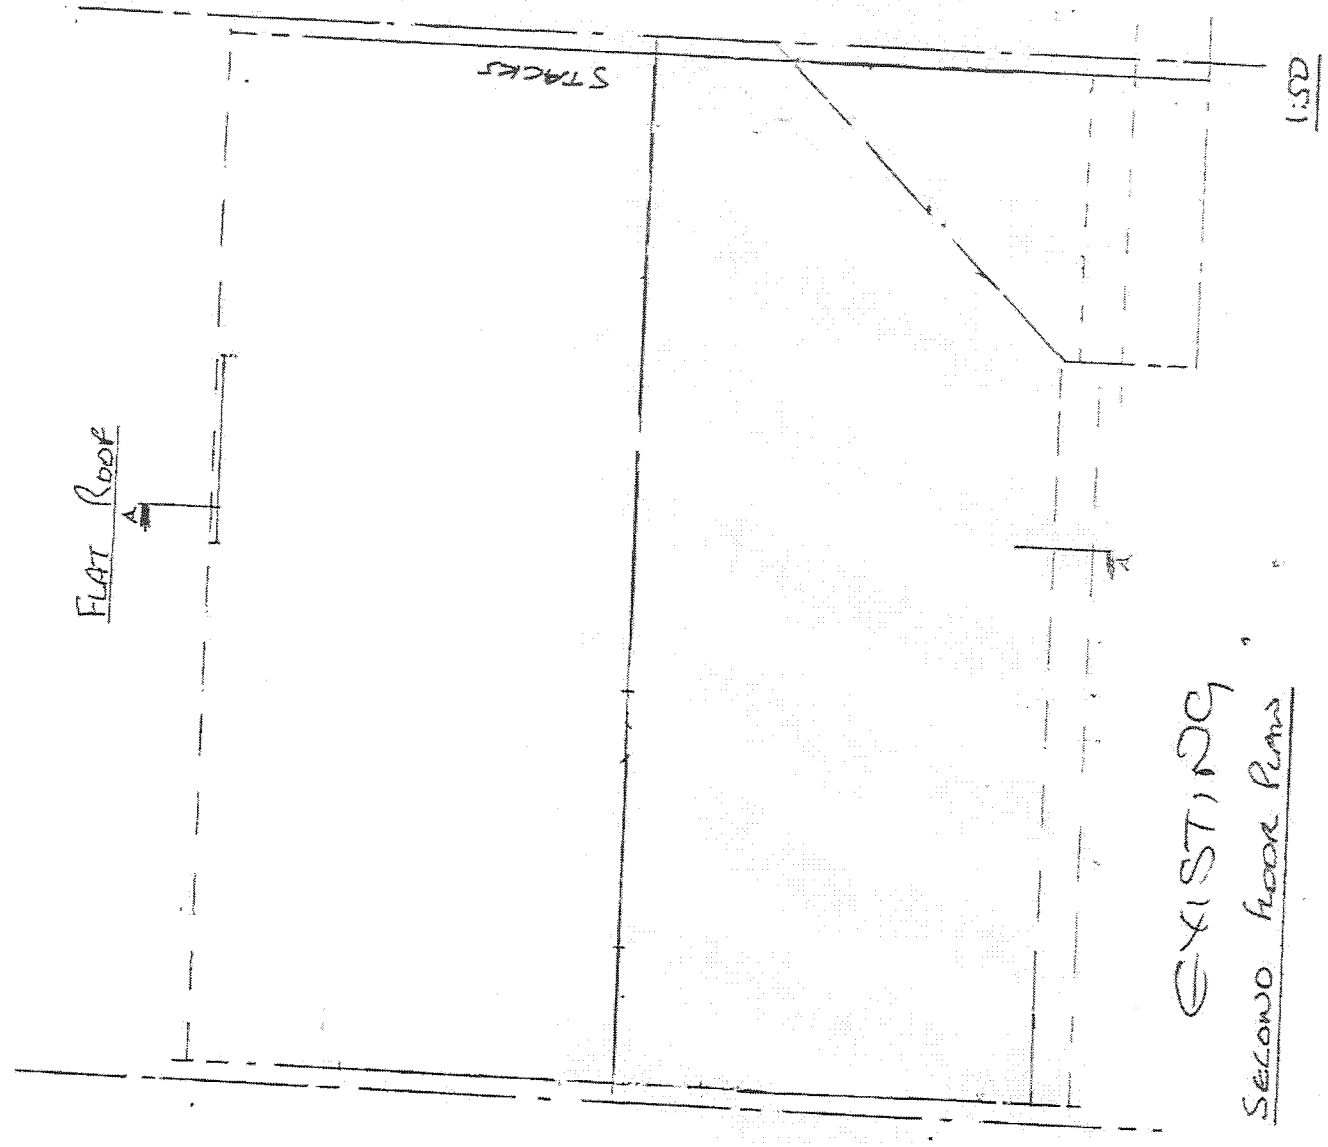

150

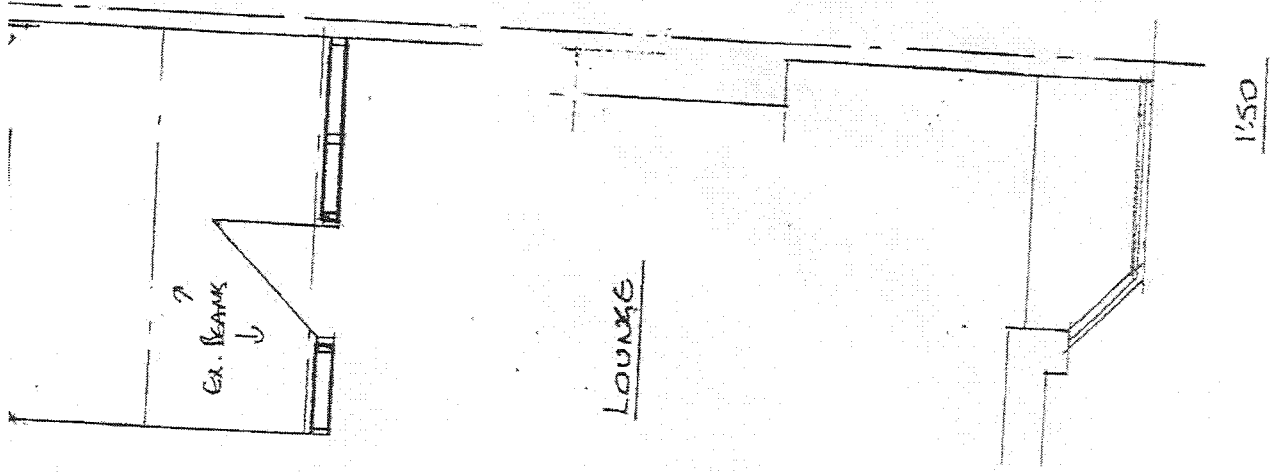

150