


116 FERRING STREET

FERRING

A2

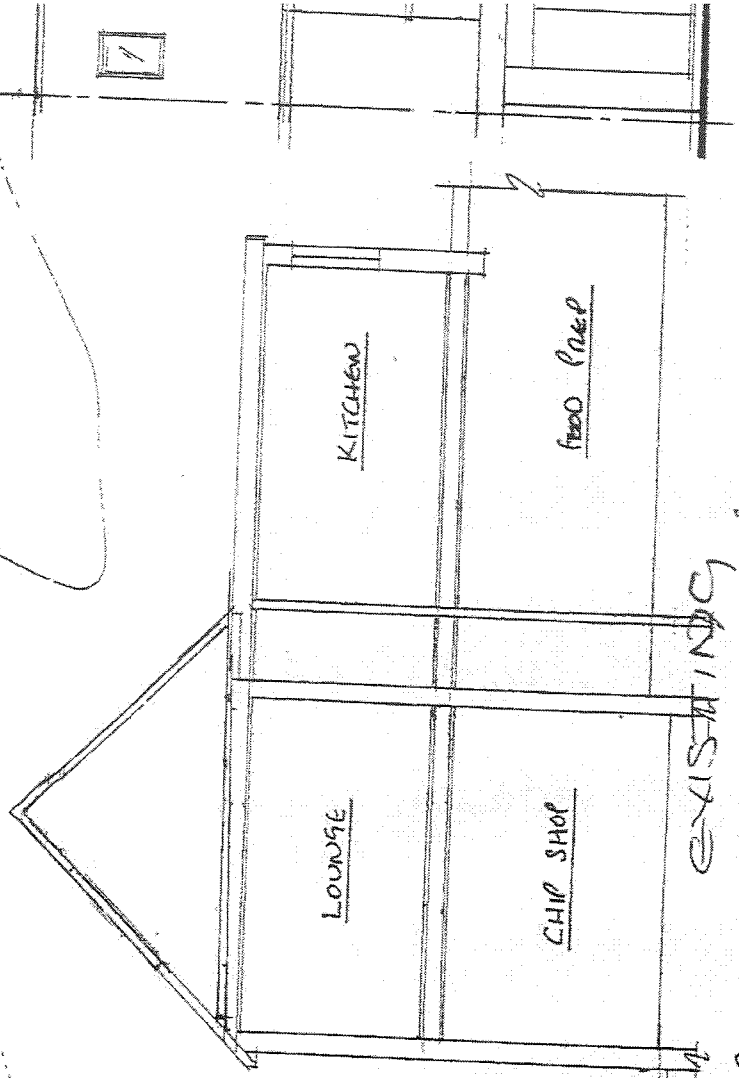


EXISTING

SECTION A-A

FRONT

1:100

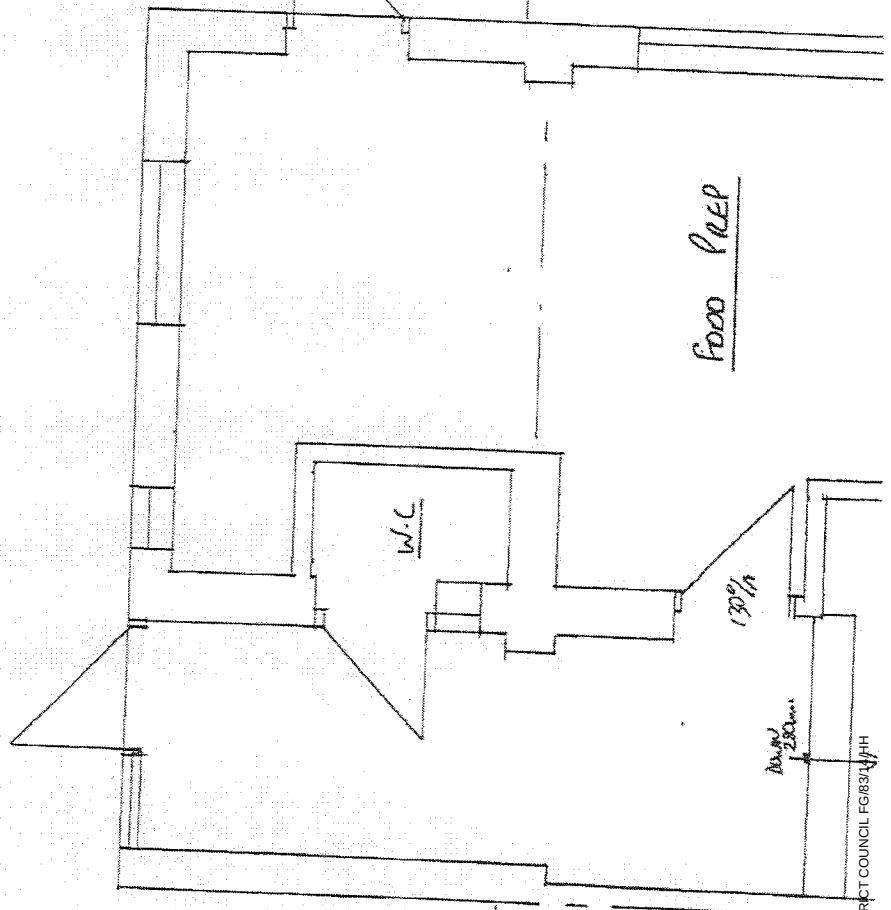

BATHROOM

STUD