

Section: PLOT 15
RETAINING WALL

Project: Ferring

Client : Taylor Wimpey



ESCHER · SILVERMAN

Civil & Structural Consulting Engineers

The Stables, Lone Barn Studios, Stanbridge Lane, Romsey, Hampshire. SO51 0HE.

Tel: 01794 521213. Fax: 01794 522195. email: mail@eschers.co.uk

www.eschersilverman.co.uk

Date: 2016 Job No. ES1430

Page No.

Chk:


By: ARW

Rev:

Reference

Calculation ES1430 -SK-010

Result

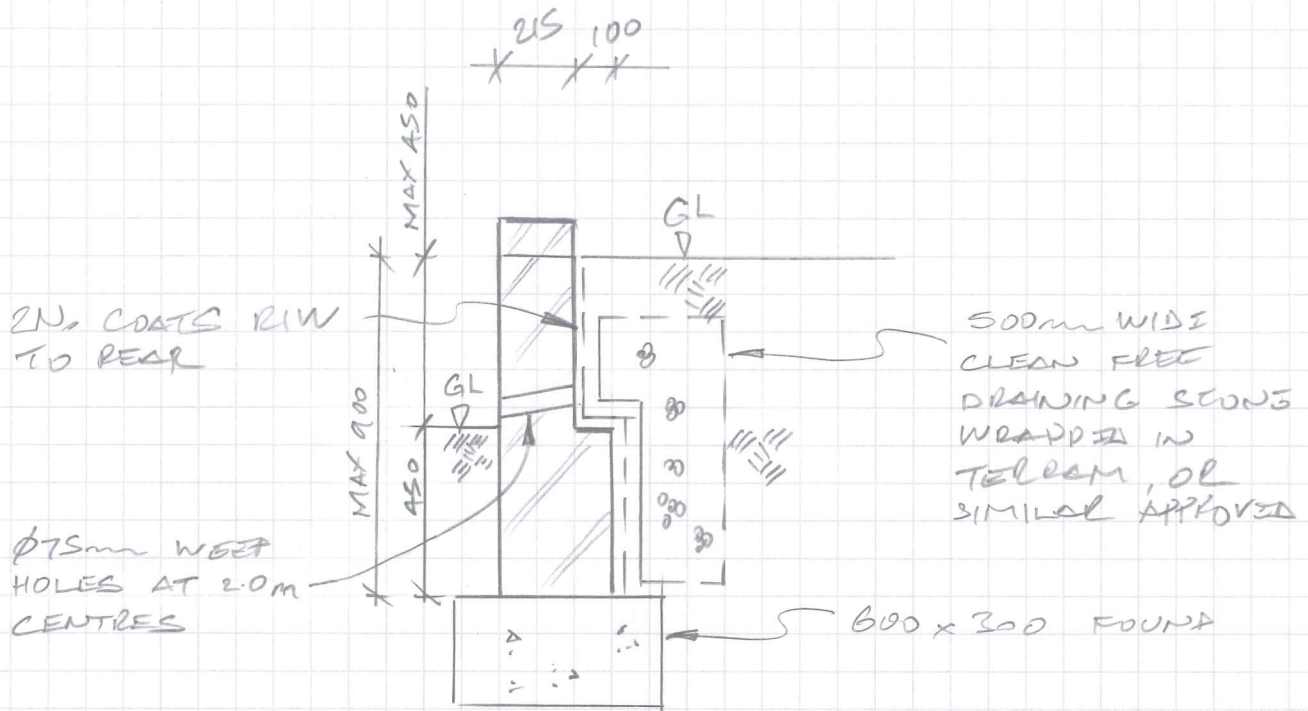

TYPICAL SECTION

BRICKWORK TO BE FULLY BONDIA FROST
RESISTANT BRICKS, IE FN, FD OR SOLID
CLASS B ENG BRICKS.
MORTAR TO BE MIN DES (ii).

IF IN DOUBT, ASK

NTS