


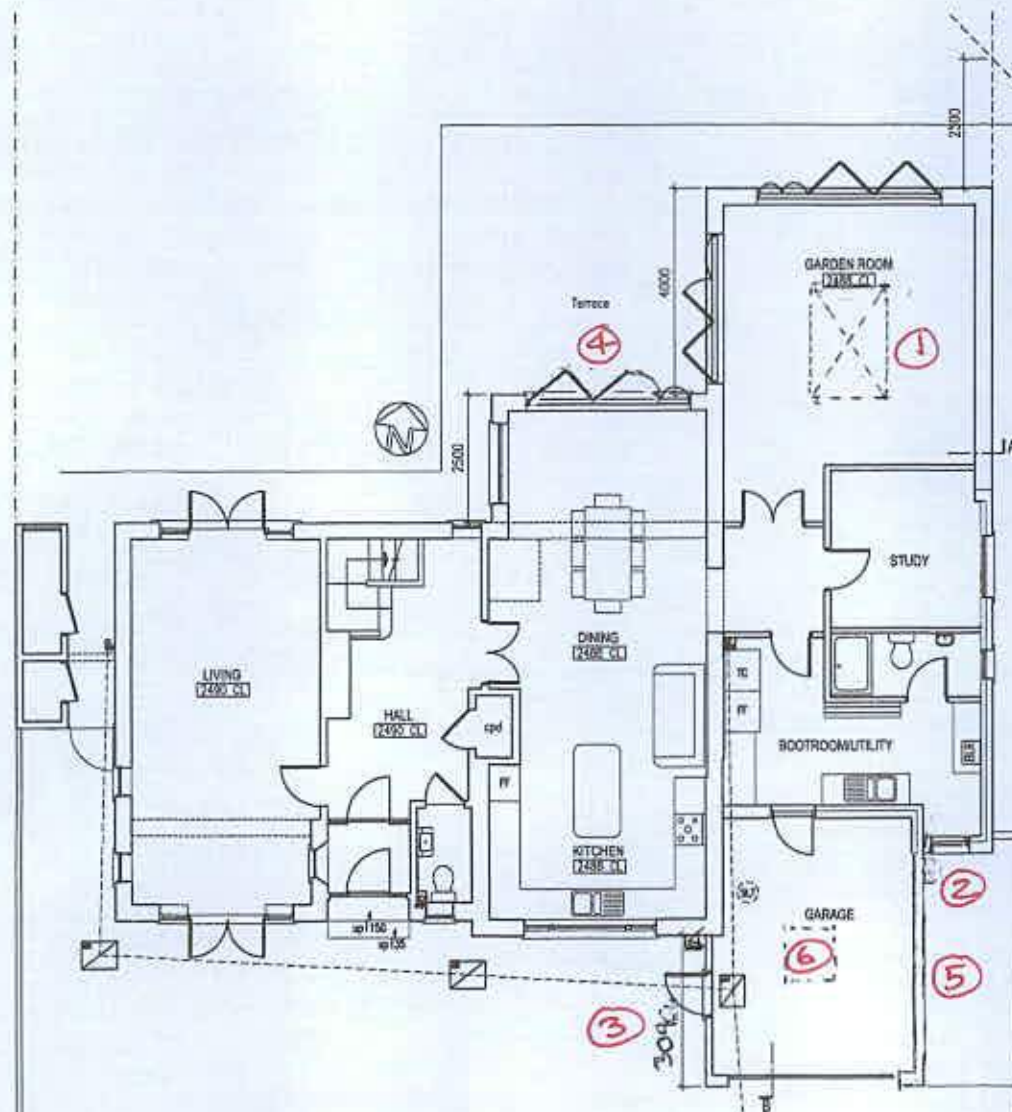

GROUND FLOOR PLAN

10 metres @ 1:100 on A3  
1 metre @ 1:100 on A3

① Rectangular lantern in garden room instead of a square one

② window to utility room instead of a door.

③ forward projection of garage now 3090 from house instead of 2944

④ 3 panes in bifold instead of 4

⑤ Removed window openings

⑥ 1m sq roof light

- D Side Extension moved back Jul.17
- C single storey side Jul.17
- B Extension reduced Oct.16
- A Extension reduced Sept.16

These drawings should be approved by Local Authority Building Control or other appropriate drawing authority prior to commencement of the work.

No dimensions in brackets from this drawing. All dimensions to be checked on site. This drawing is unaltered.

drawn  
Sus Wheeler

project  
B Sea Drive Farming

drawing  
Proposed Ground Floor Plan

scale  
1:100/200  
date  
05.05.18

drawn  
CH

10 Morris Road  
Moss, Eastham  
L11 1PQ  
tel: 0151 346221  
fax: 0151 346221  
email: info@cheshirehatch.co.uk



AWI