

Address

The Tudor Close,
Ferringham Lane, Ferring,
Worthing, West Sussex,
BN12 5NQ

Drawing

Proposed:

Unit 4 - Ground - 32.86m²

Scale @ A3

1:50



Drawn:	Issued:
30.04.2021	04.05.2021
Drawn By	Checked By
MD	BK

Job No.
2003TU_R1


Drawing No.
2003TU_R1_208

Revisions:
R.0

Status
FOR COMMENT

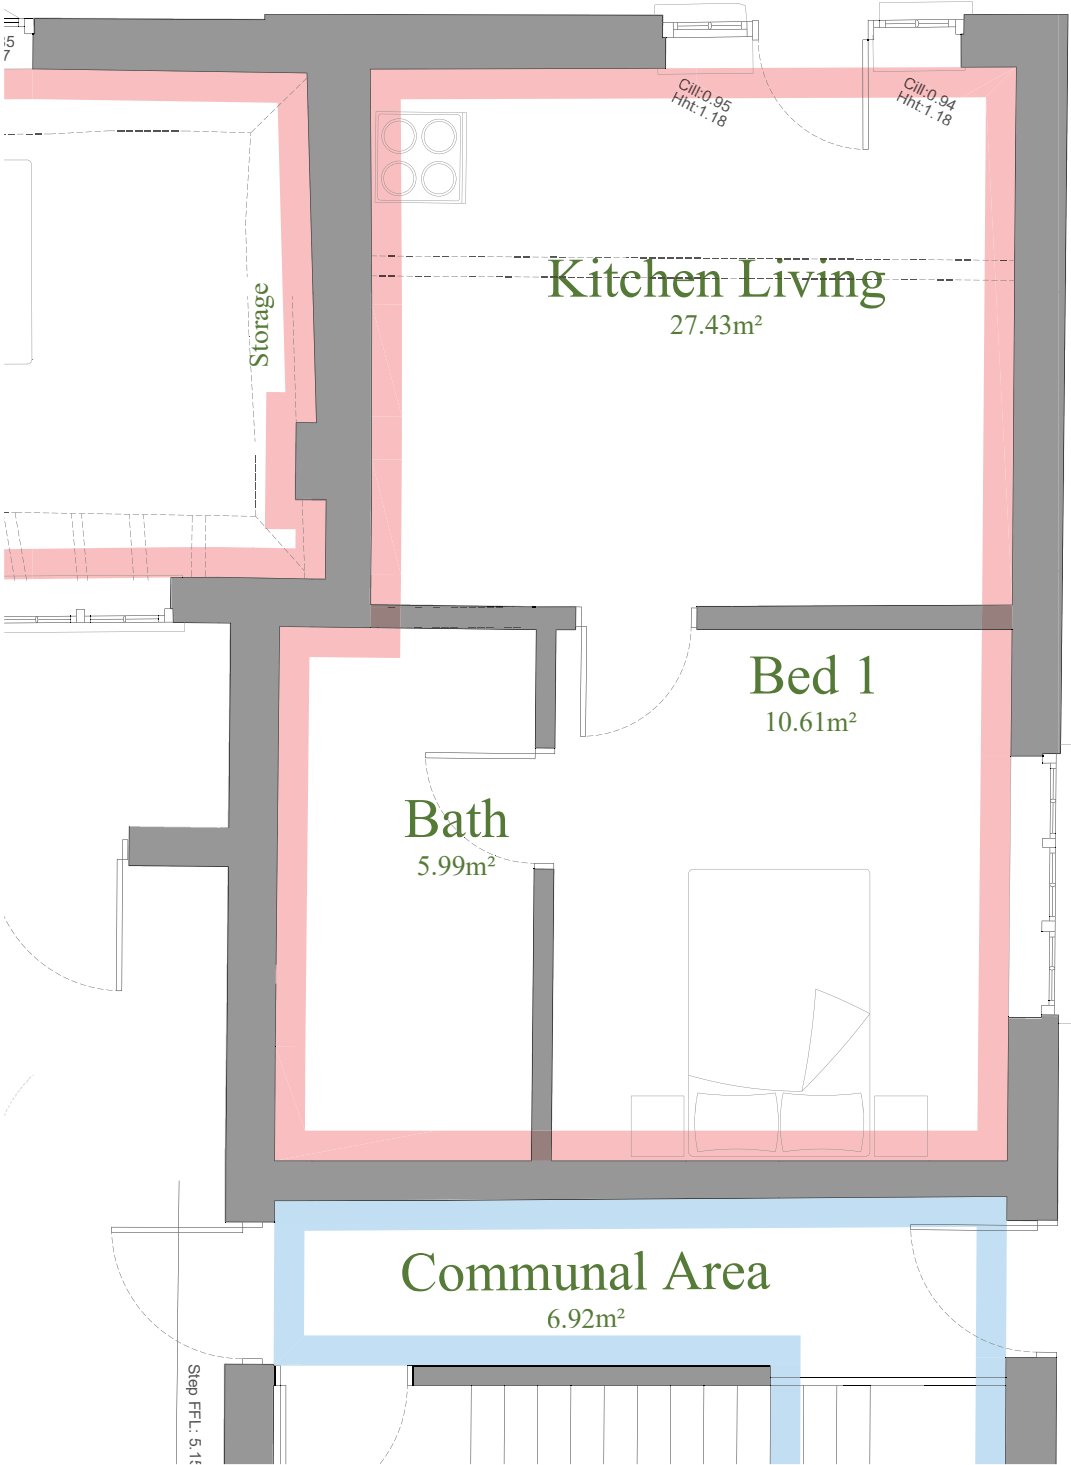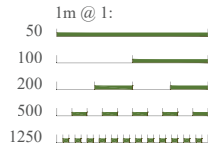

Unit 4 - Ground
1:50 | PROPOSED

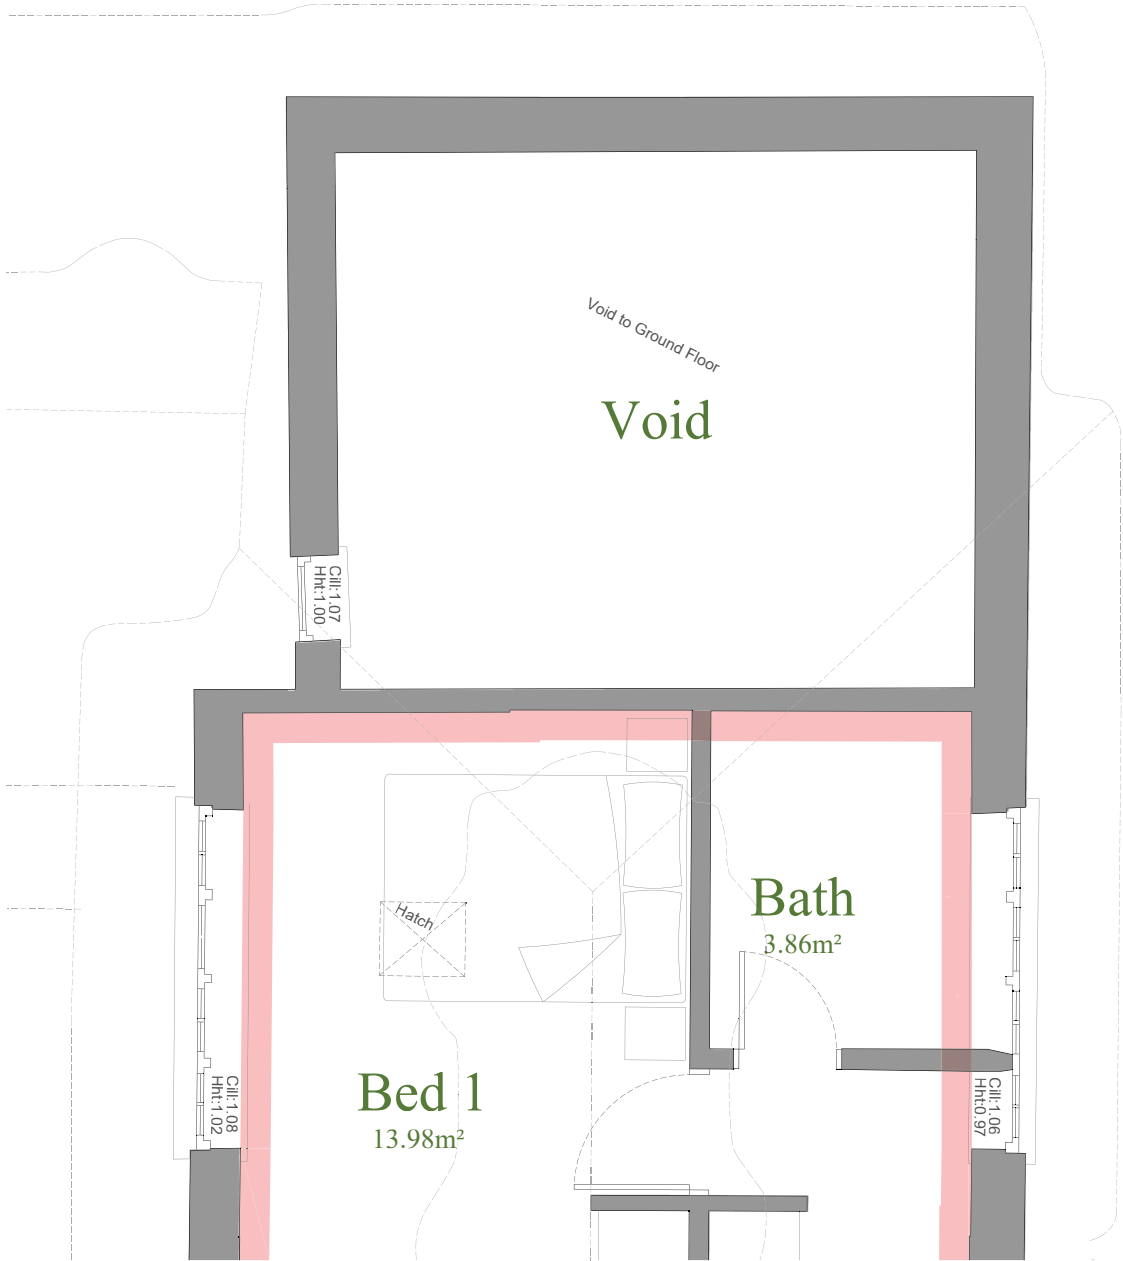

Unit 4 - First
1:50 | PROPOSED