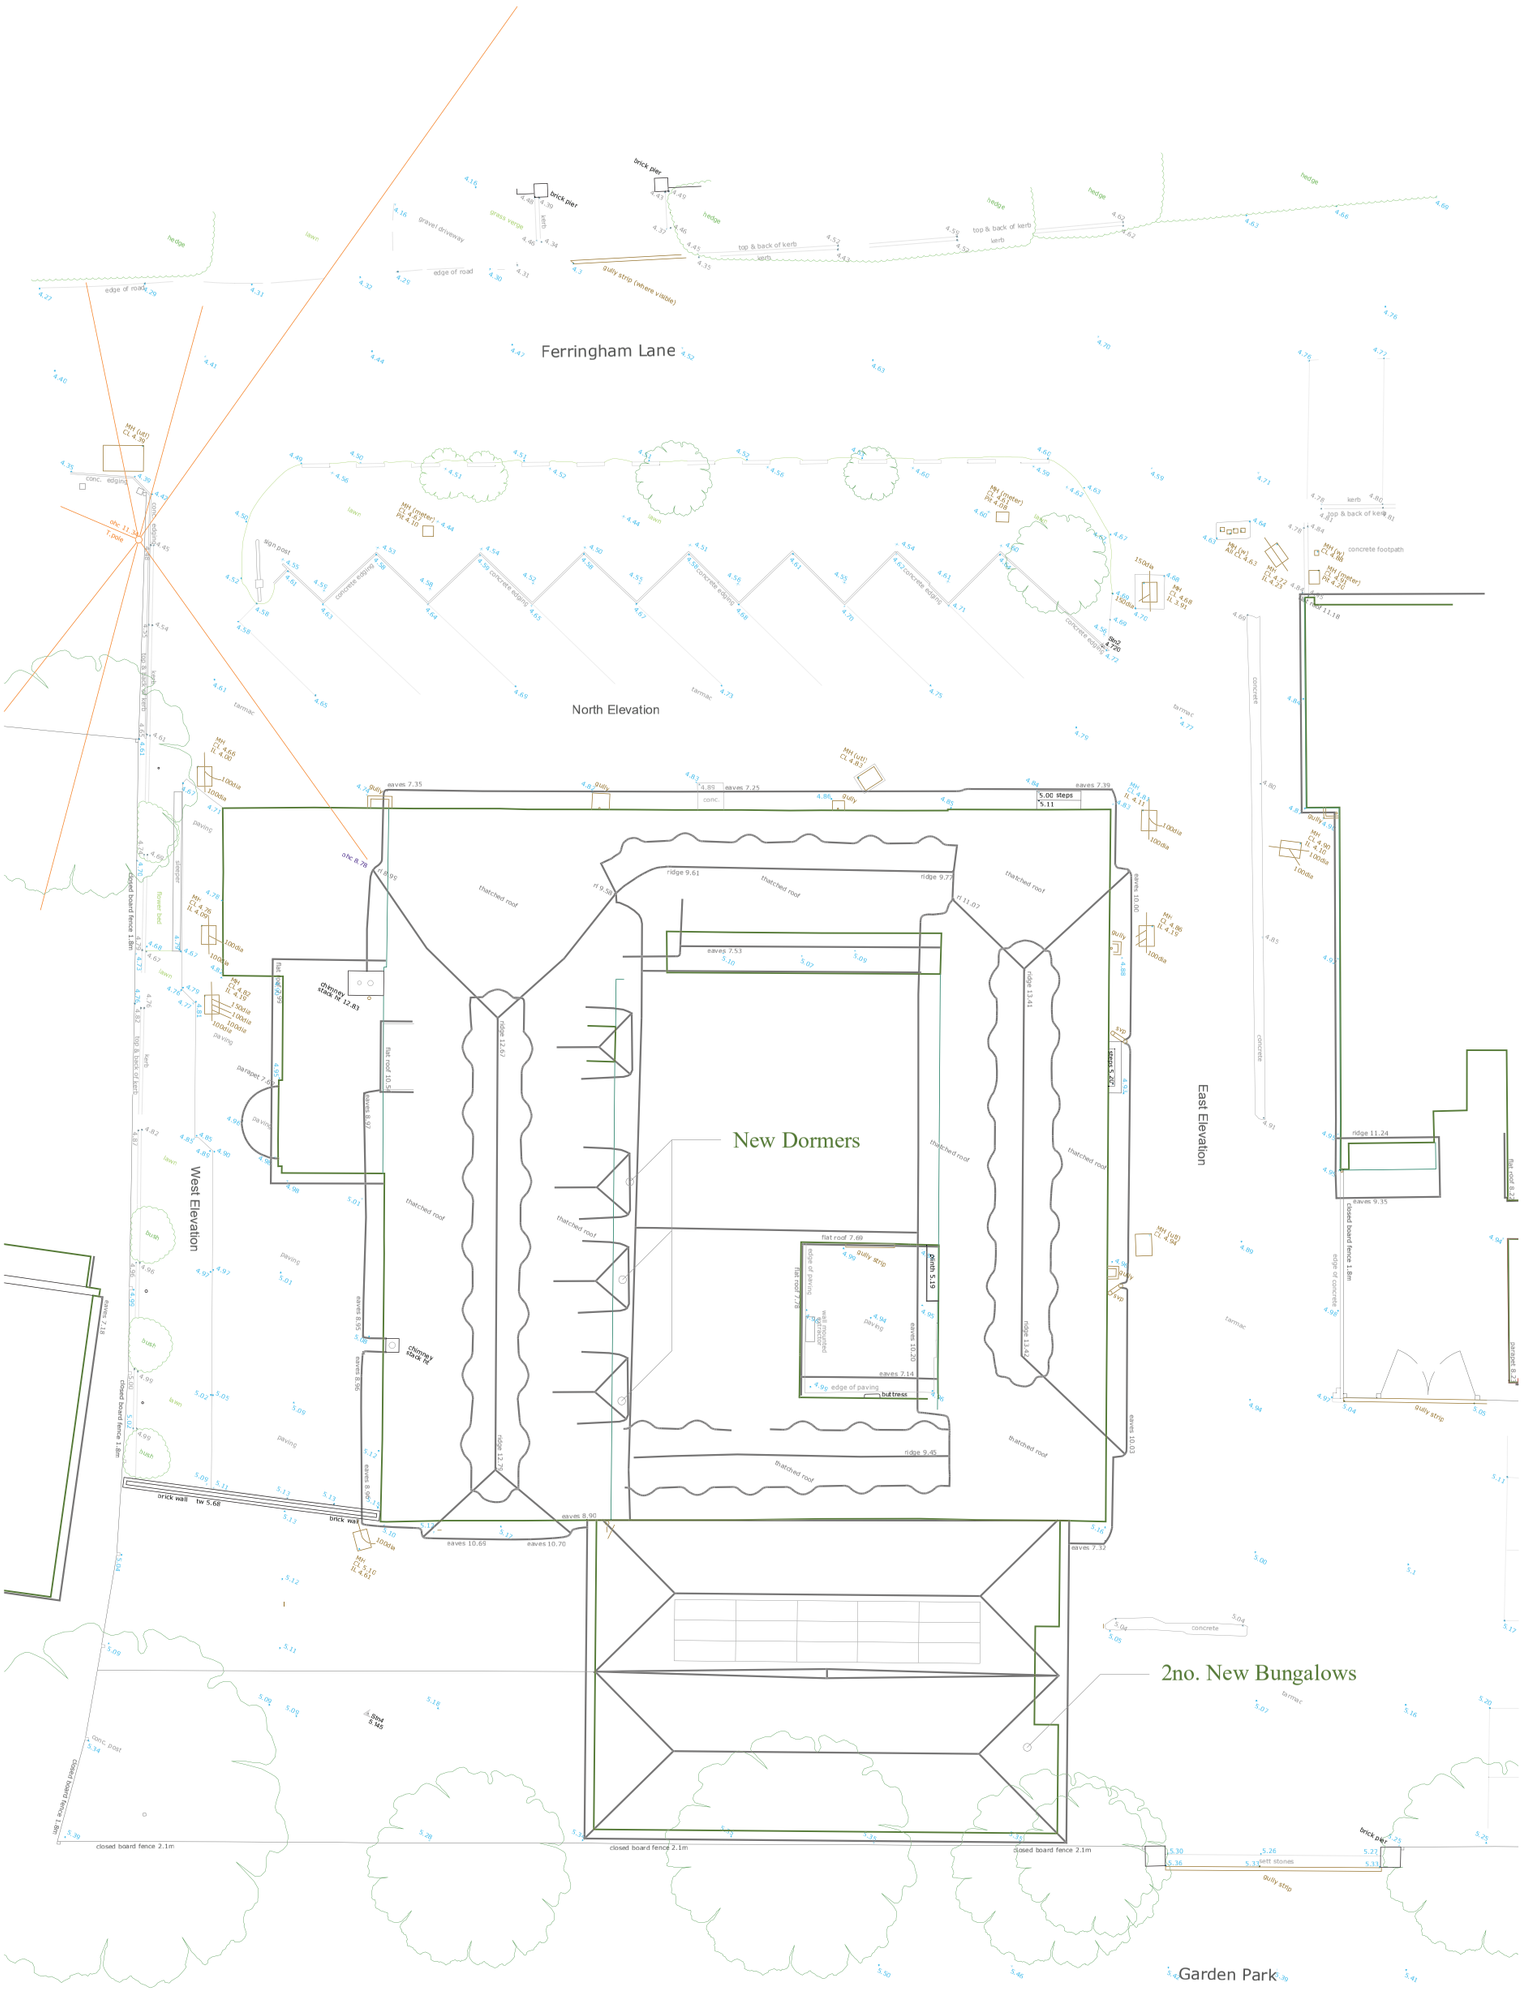
Ferringham Lane
North Elevation
West Elevation
East Elevation
New Dormers
2no. New Bungalows
Garden Park
thatched roof
closed board fence 2.1m
brick wall
gravel driveway
edge of road
hedge
lawn
paving
concrete
tarmac
concrete footpath
top & back of kerb
gully strip (where visible)
brick pier
sign post
chimney stack
flat roof 7.69
ridge 9.45
ridge 9.61
ridge 9.77
ridge 11.24
eaves 7.35
eaves 7.25
eaves 7.39
eaves 7.53
eaves 7.14
eaves 8.90
eaves 10.66
eaves 10.70
eaves 7.32
eaves 9.35
5.00 steps
5.11
porch 5.19
buttress
edge of paving
gully strip
setts stones
closed board fence 1.8m
closed board fence 1.8m
closed board fence 1.8m
closed board fence 1.8m
brick wall lw 5.68
brick wall
brick pier
brick pier
chimney stack 12.83
chimney stack