



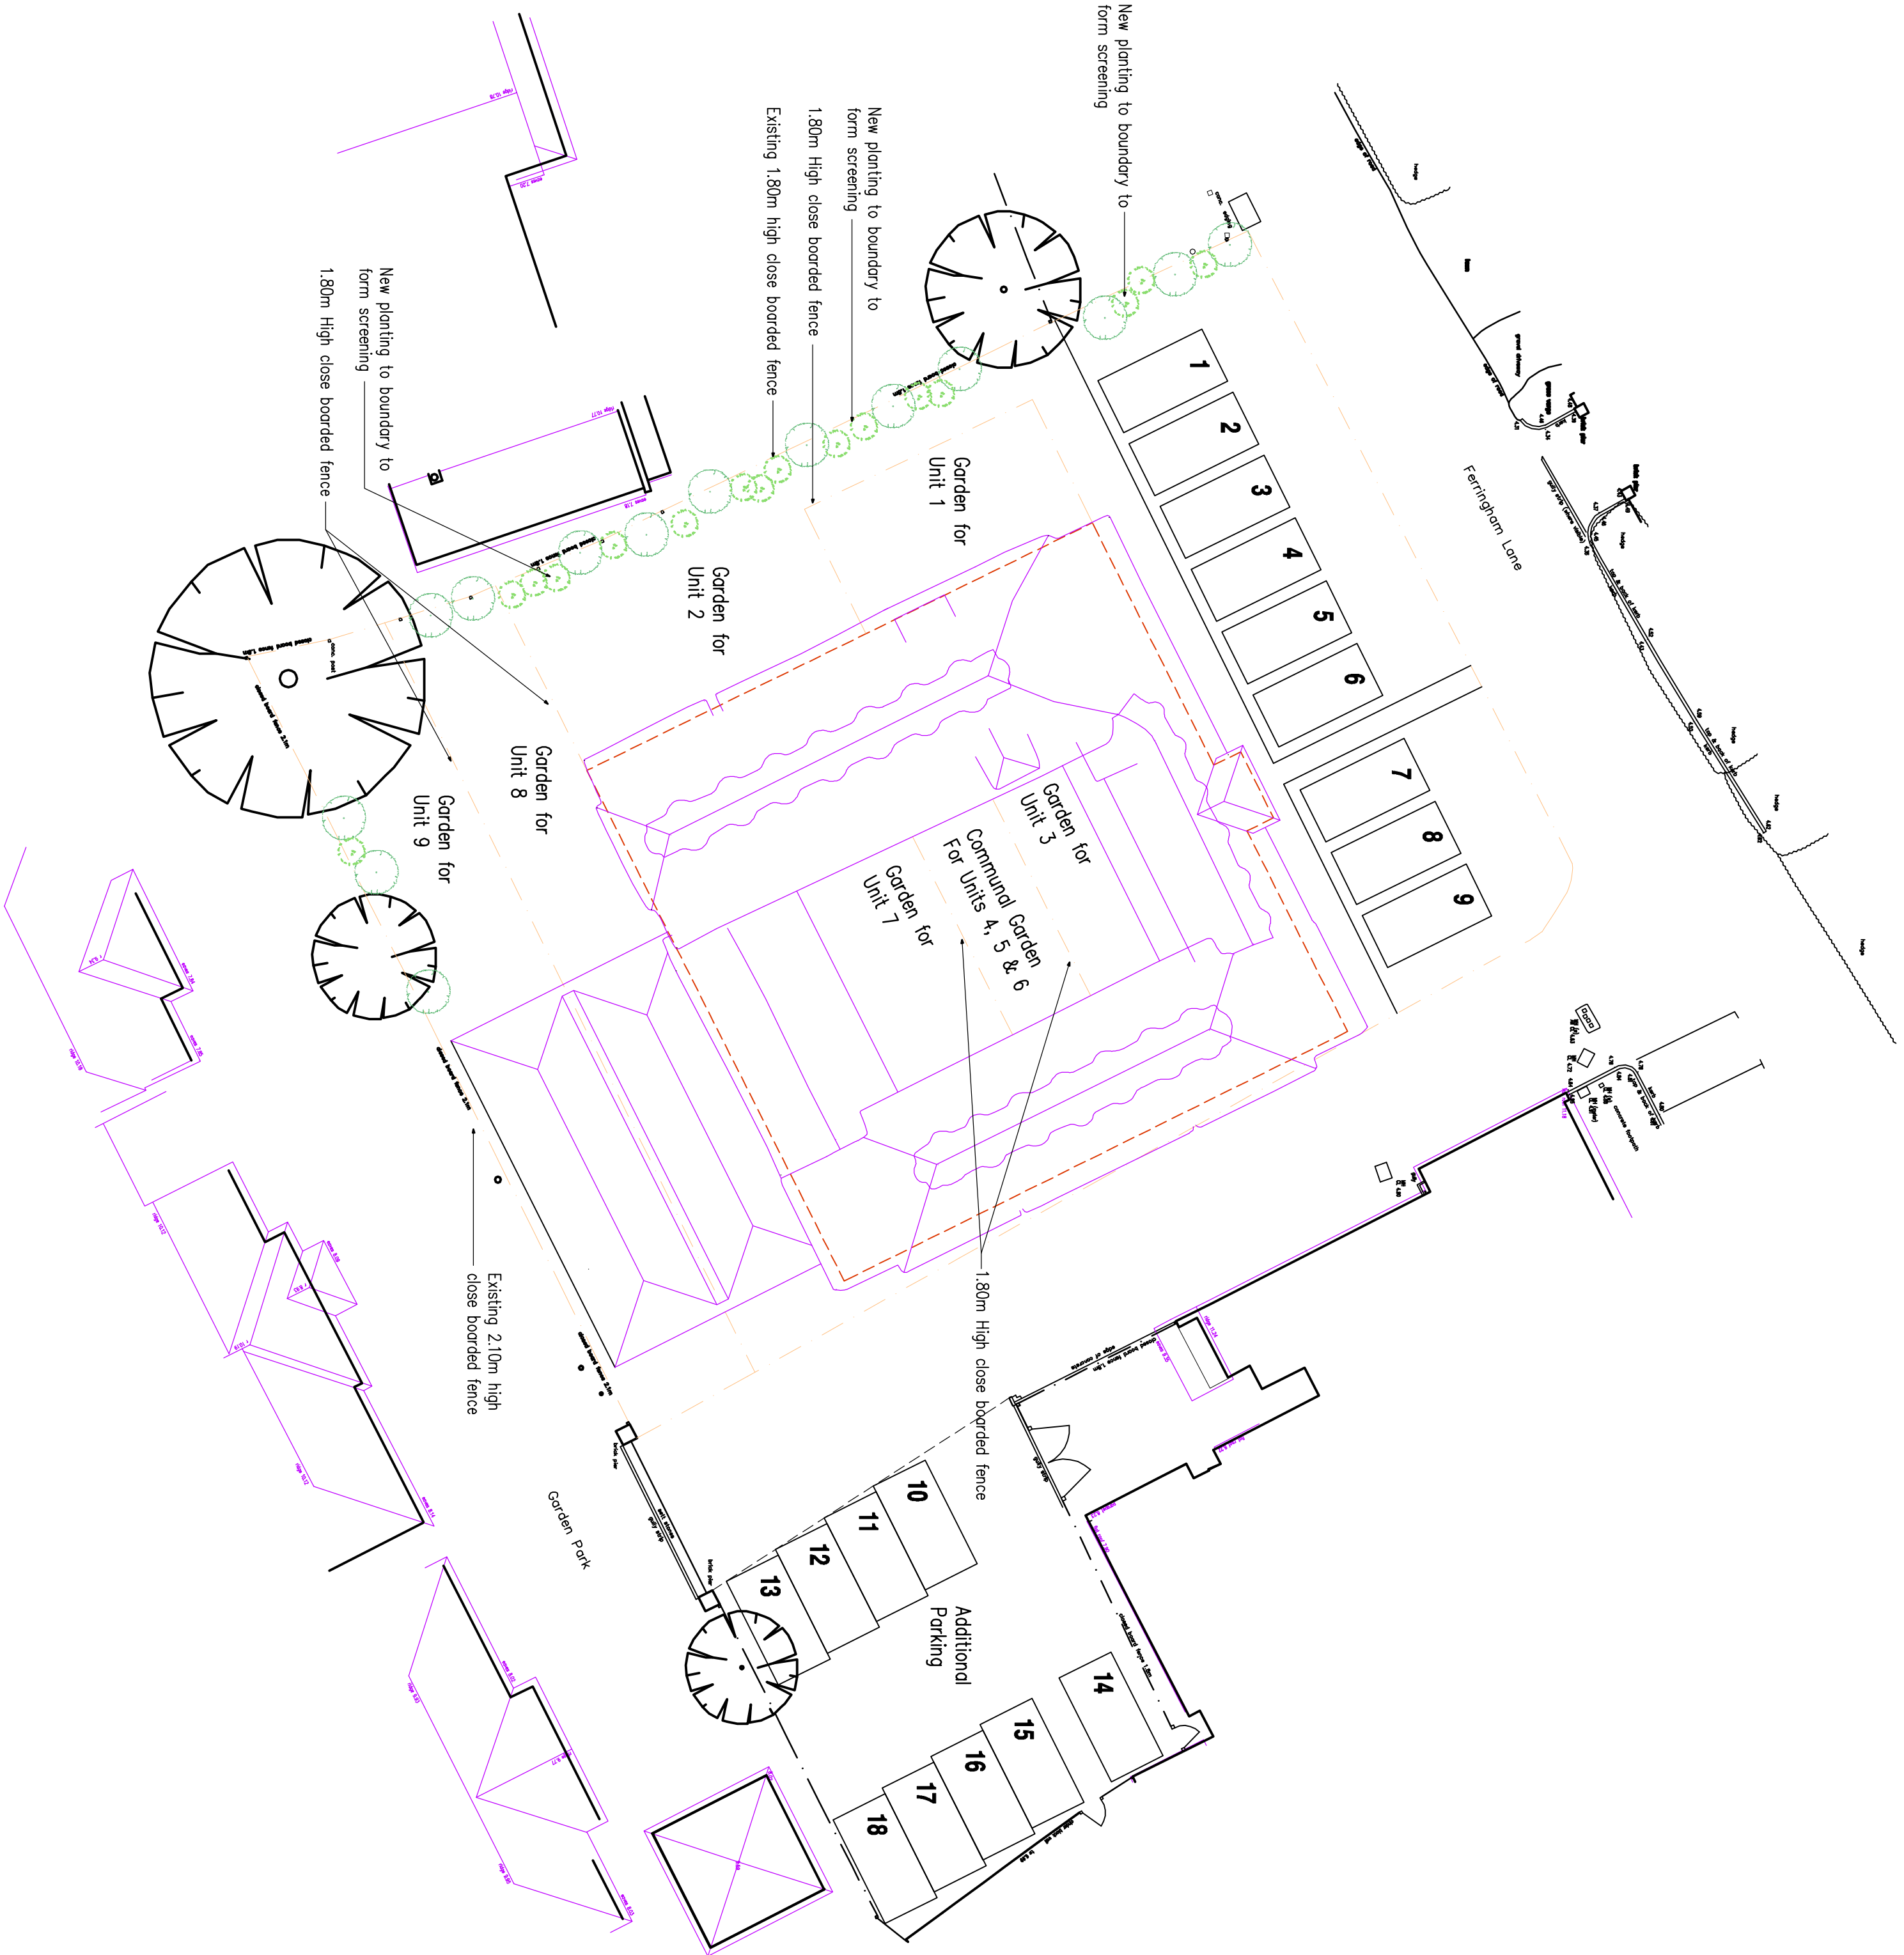



Proposed Landscaping Plan

1:200

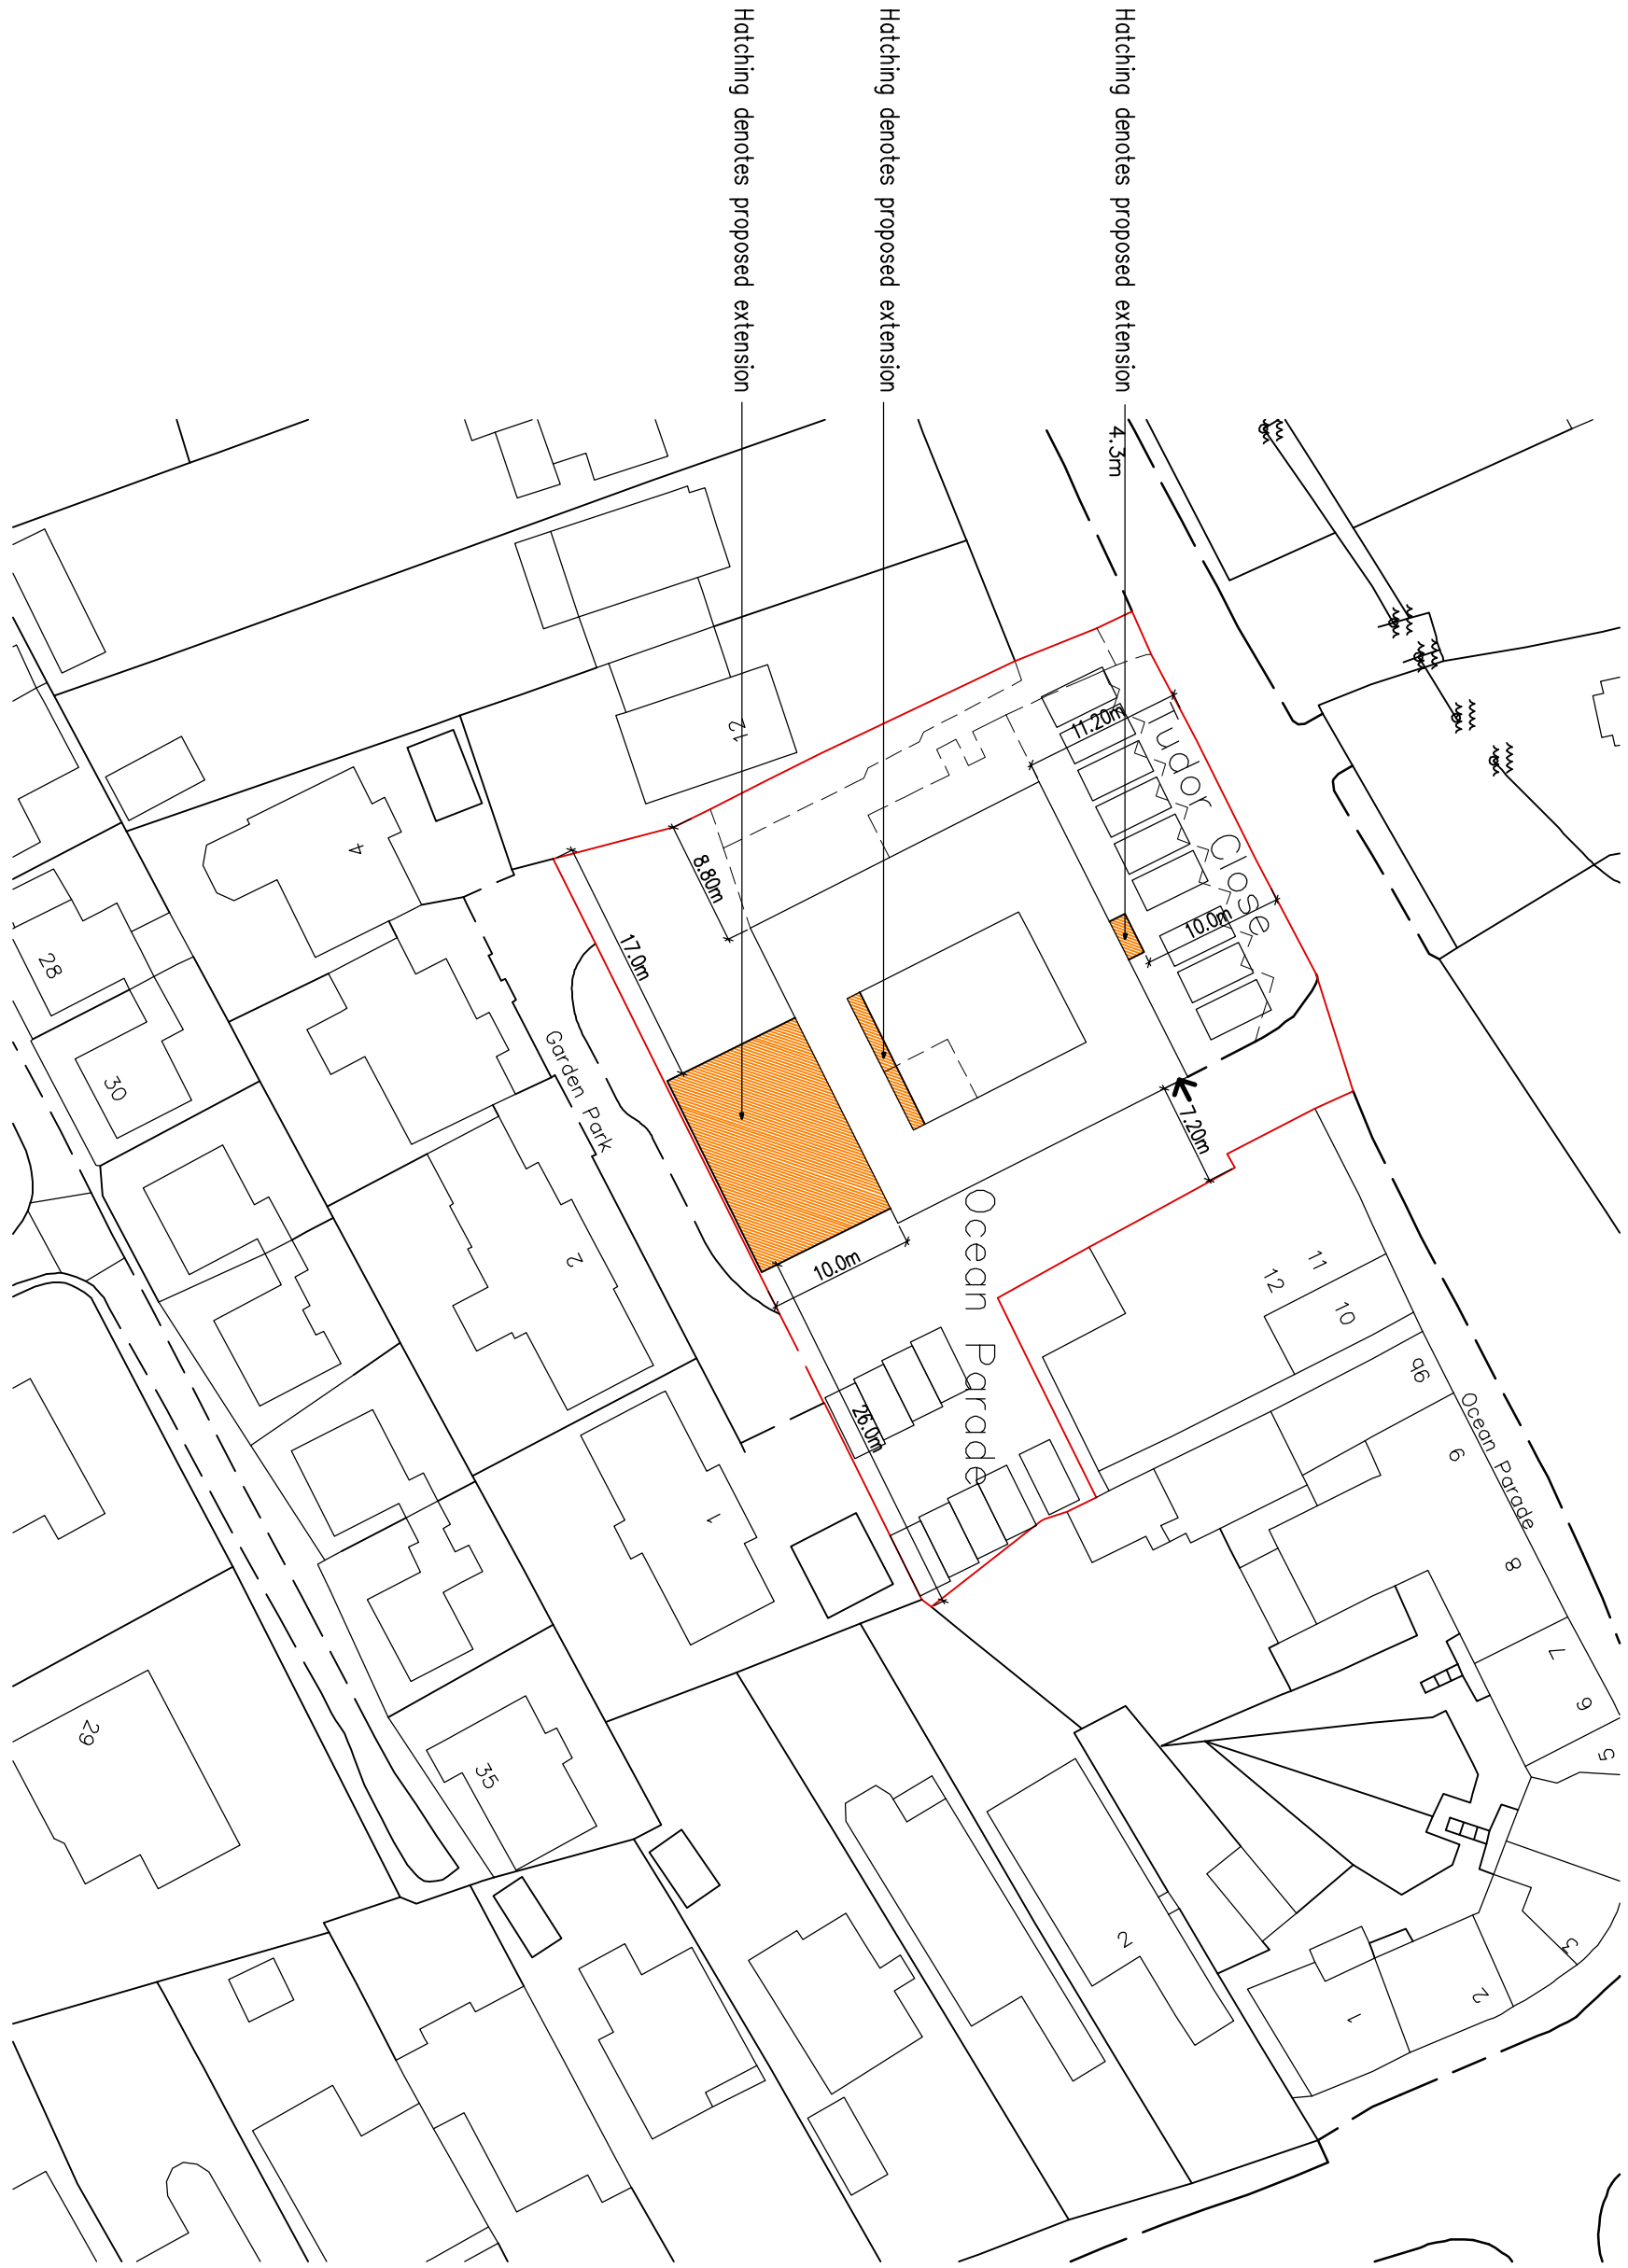

Proposed Block Plan

1:500

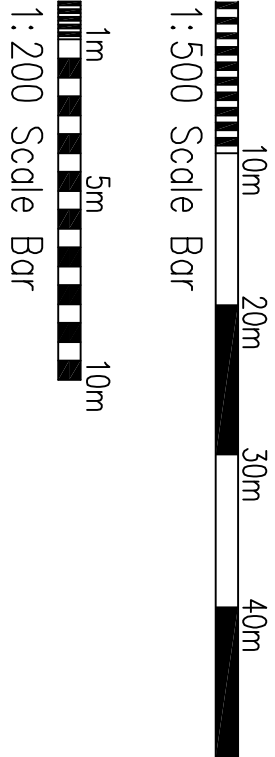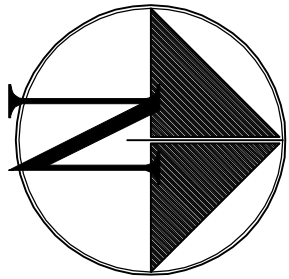

D	Sep 2020	Redline to units 8 & 9 amended
C	Apr 2020	Revised to consultant's comments
B	Mar 2020	Revised to consultant's comments
A	Jan 2020	Revised to consultant's comments

Project:
Proposed Conversion of:
The Tudor Rose
Ferringham Lane
Ferring

Drawing Title:
Landscape Plan
Block Plan
As Proposed

Client:

Copyright of:
Clive Voller Associates
Chartered Building Surveyors
Garden Cottage
Farm Lane
Ditchling
BN6 8UN
Tel: 01444 871010
Fax: 01444 870099
Web: www.clivevoller.com



Scale:
1:200, 1:500 @ A1

Date:
Nov 2019

Drawn:
deryl

Dwg. No. 3932-C4

Rev'n
D