
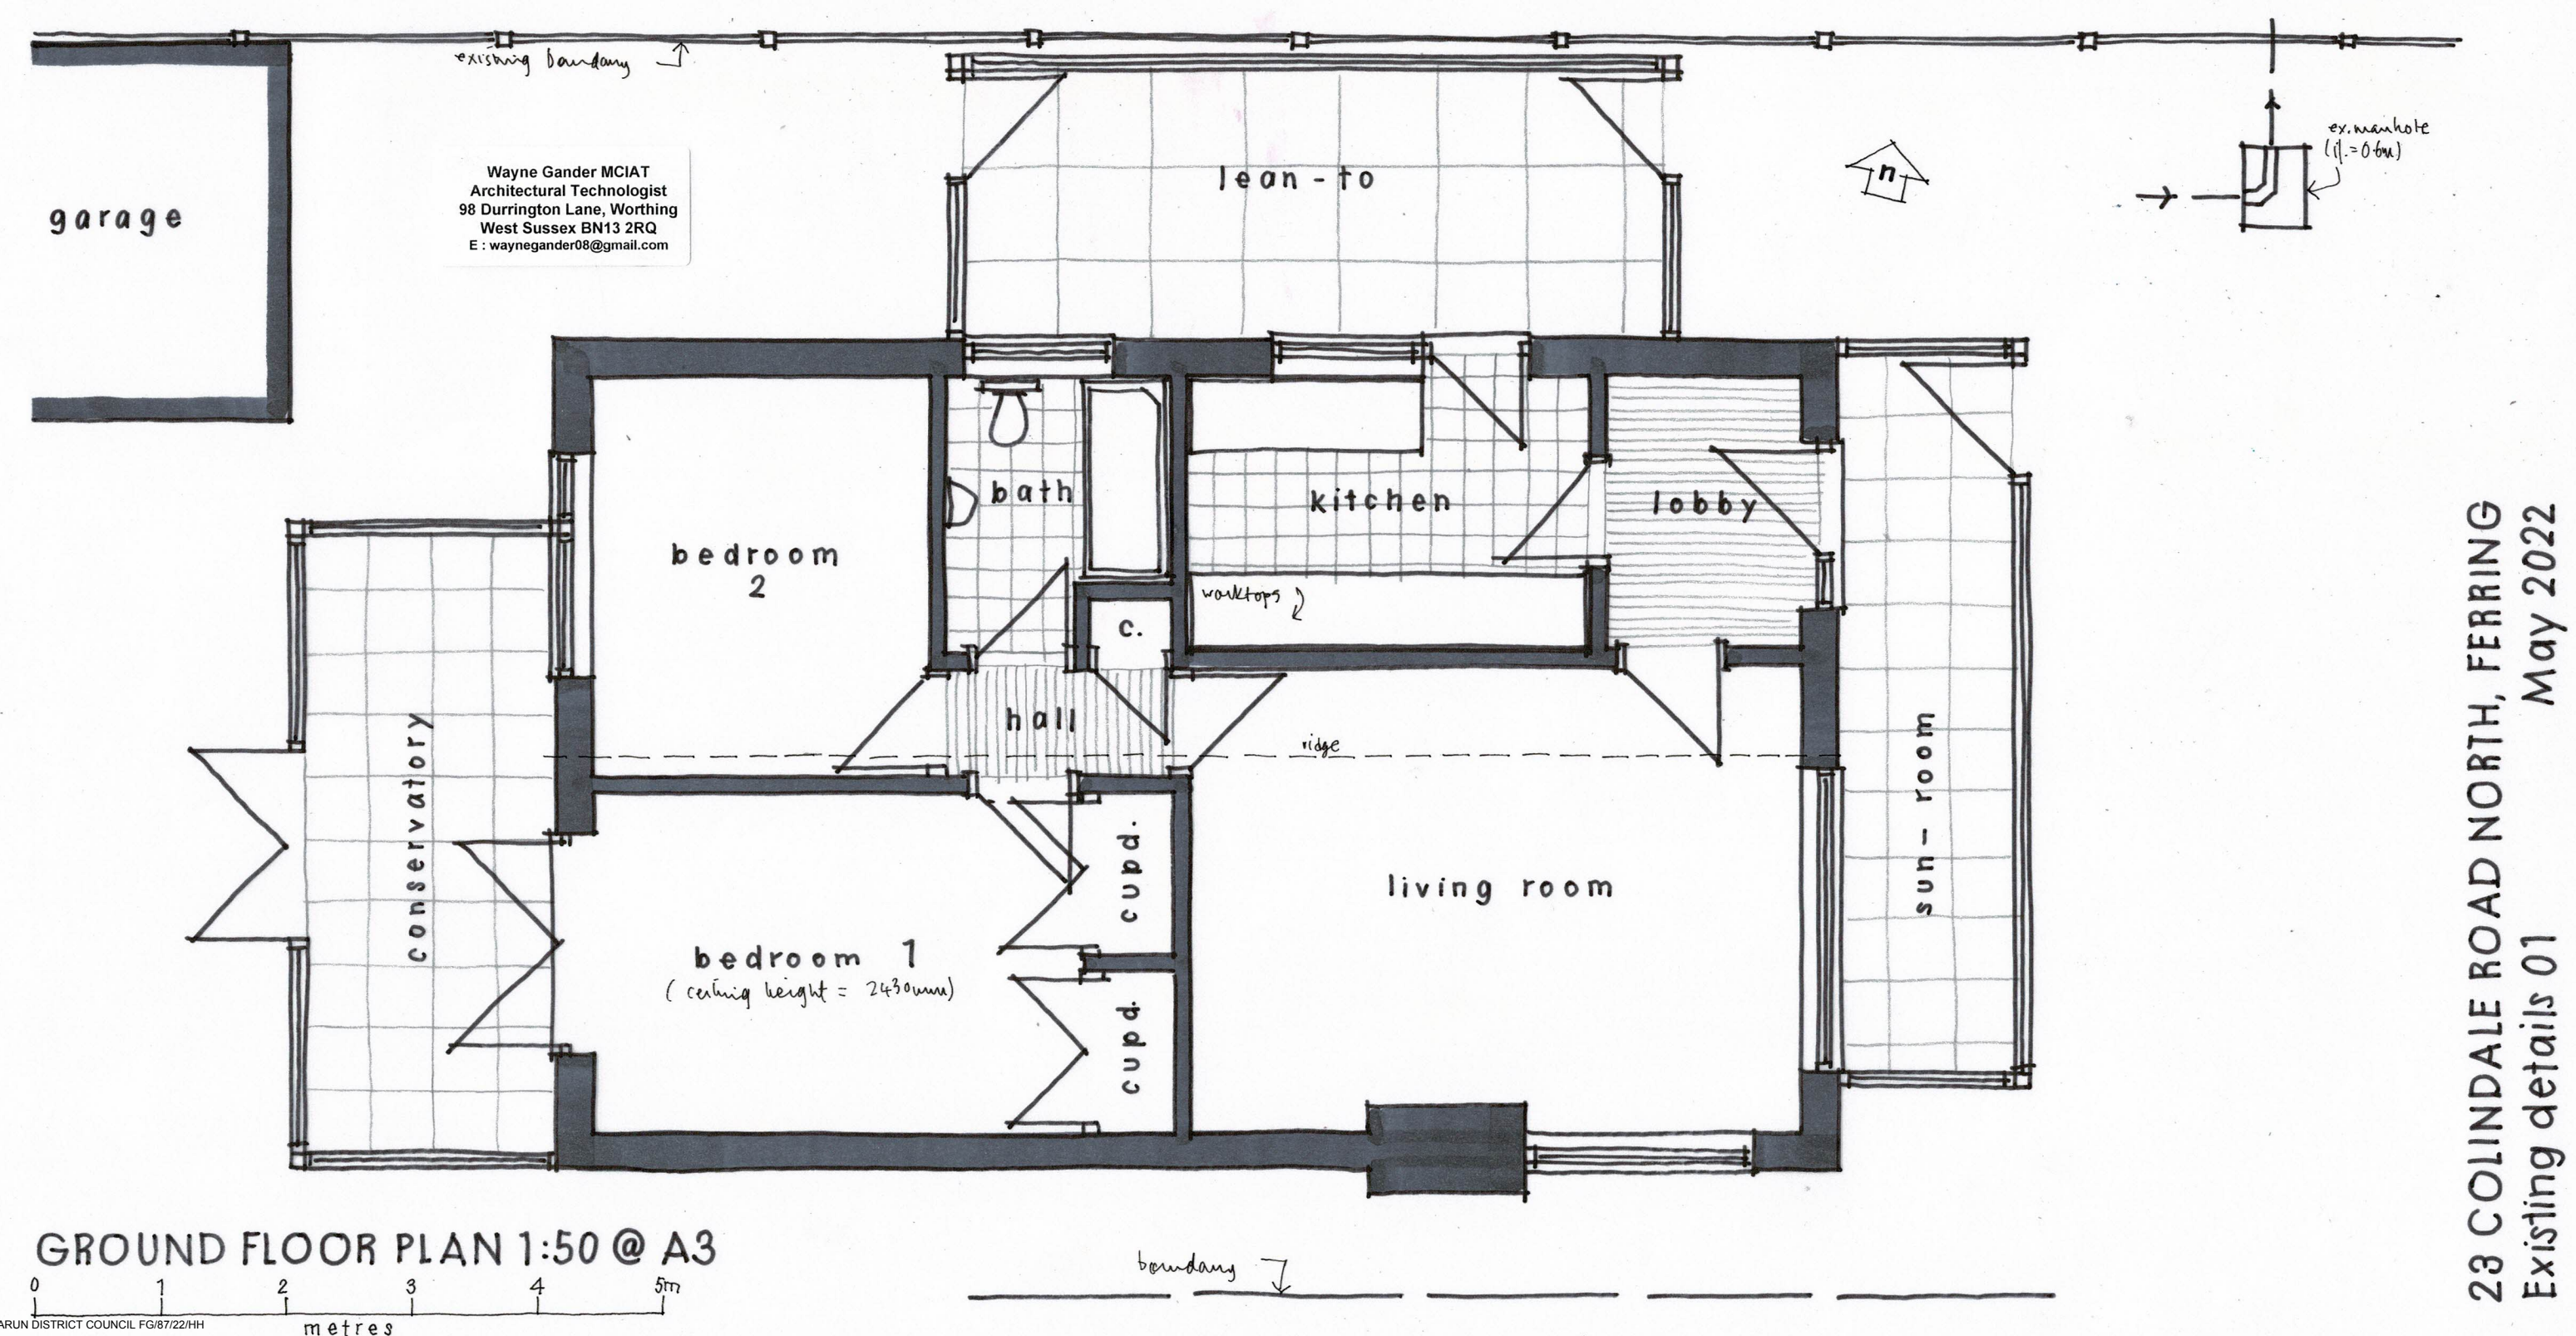


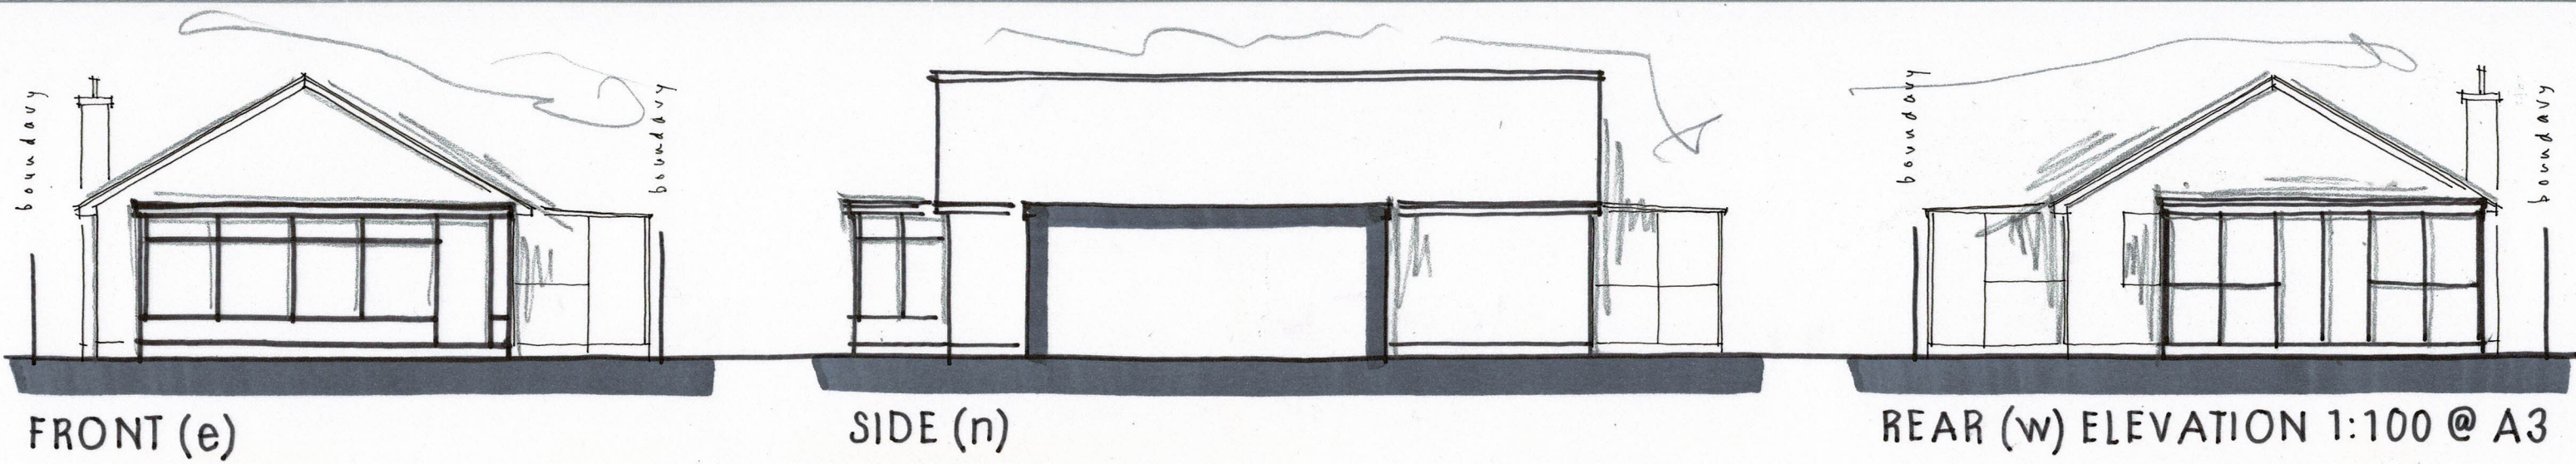

23 COLINDALE ROAD NORTH, FERRING
Existing details 01
May 2022