


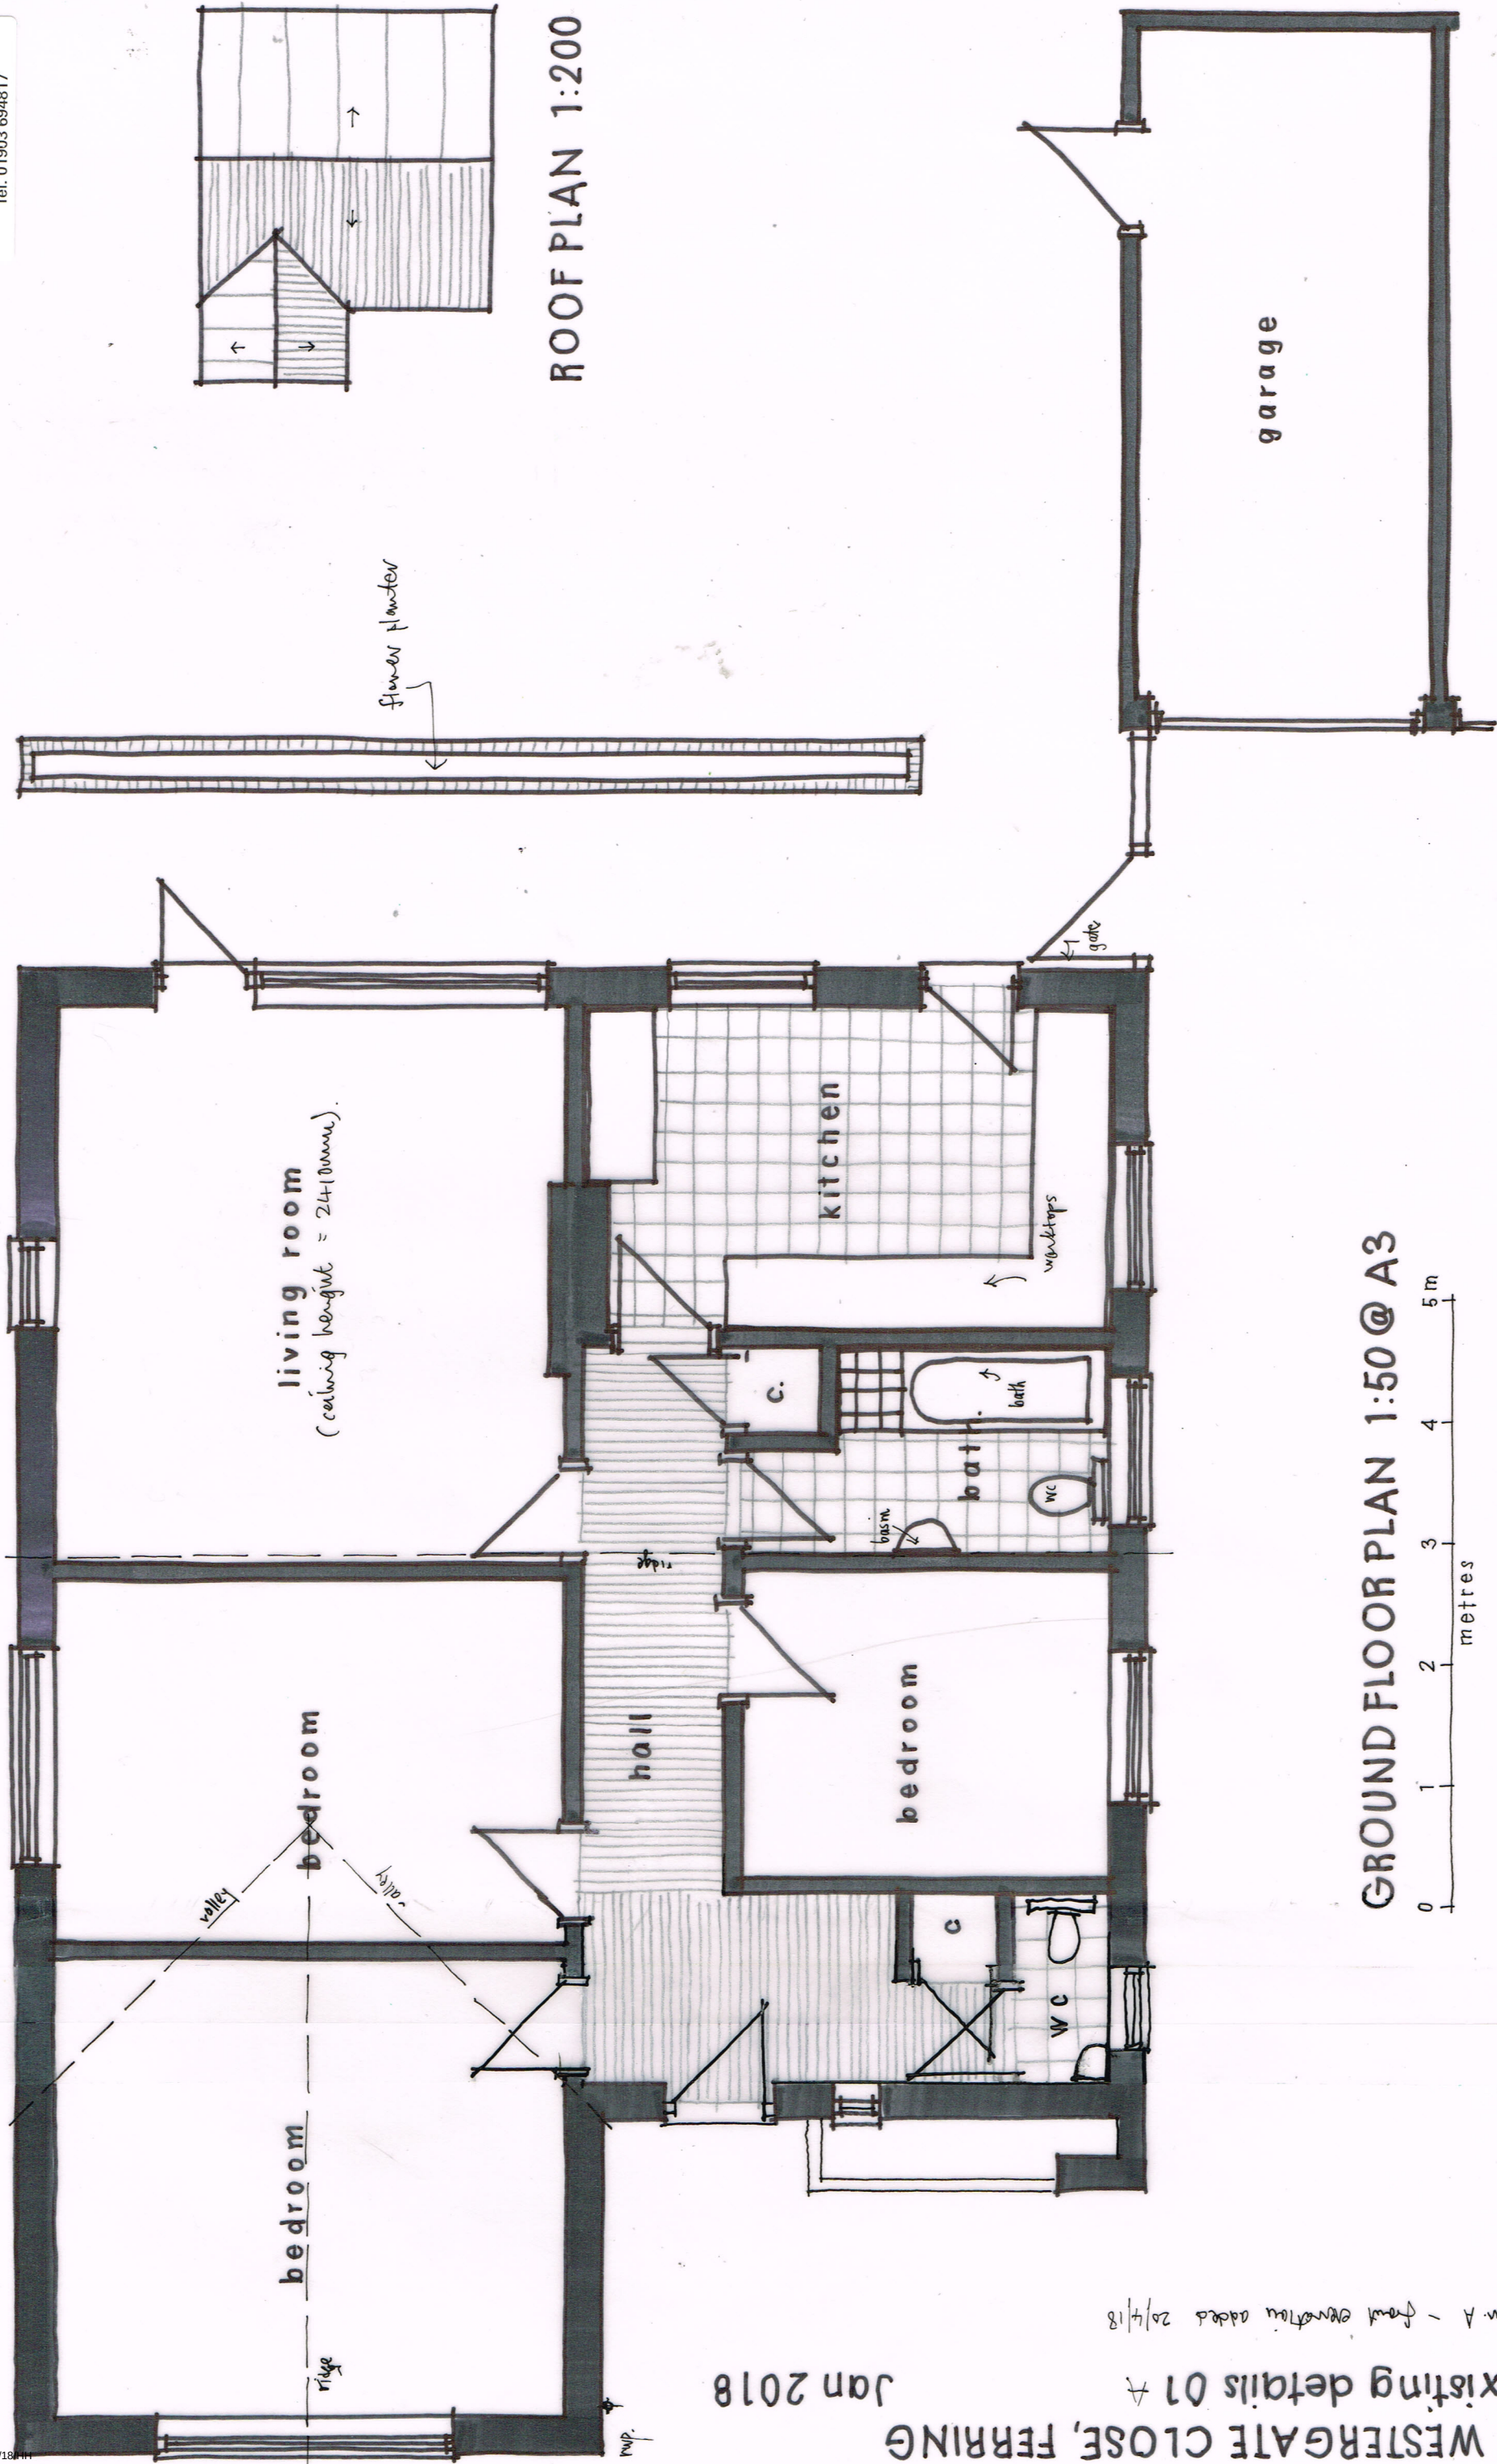

1 WESTERGATE CLOSE, FERRING
 Existing details 01 A
 Jan 2018
 Rev. A - front elevation added 20/4/18