



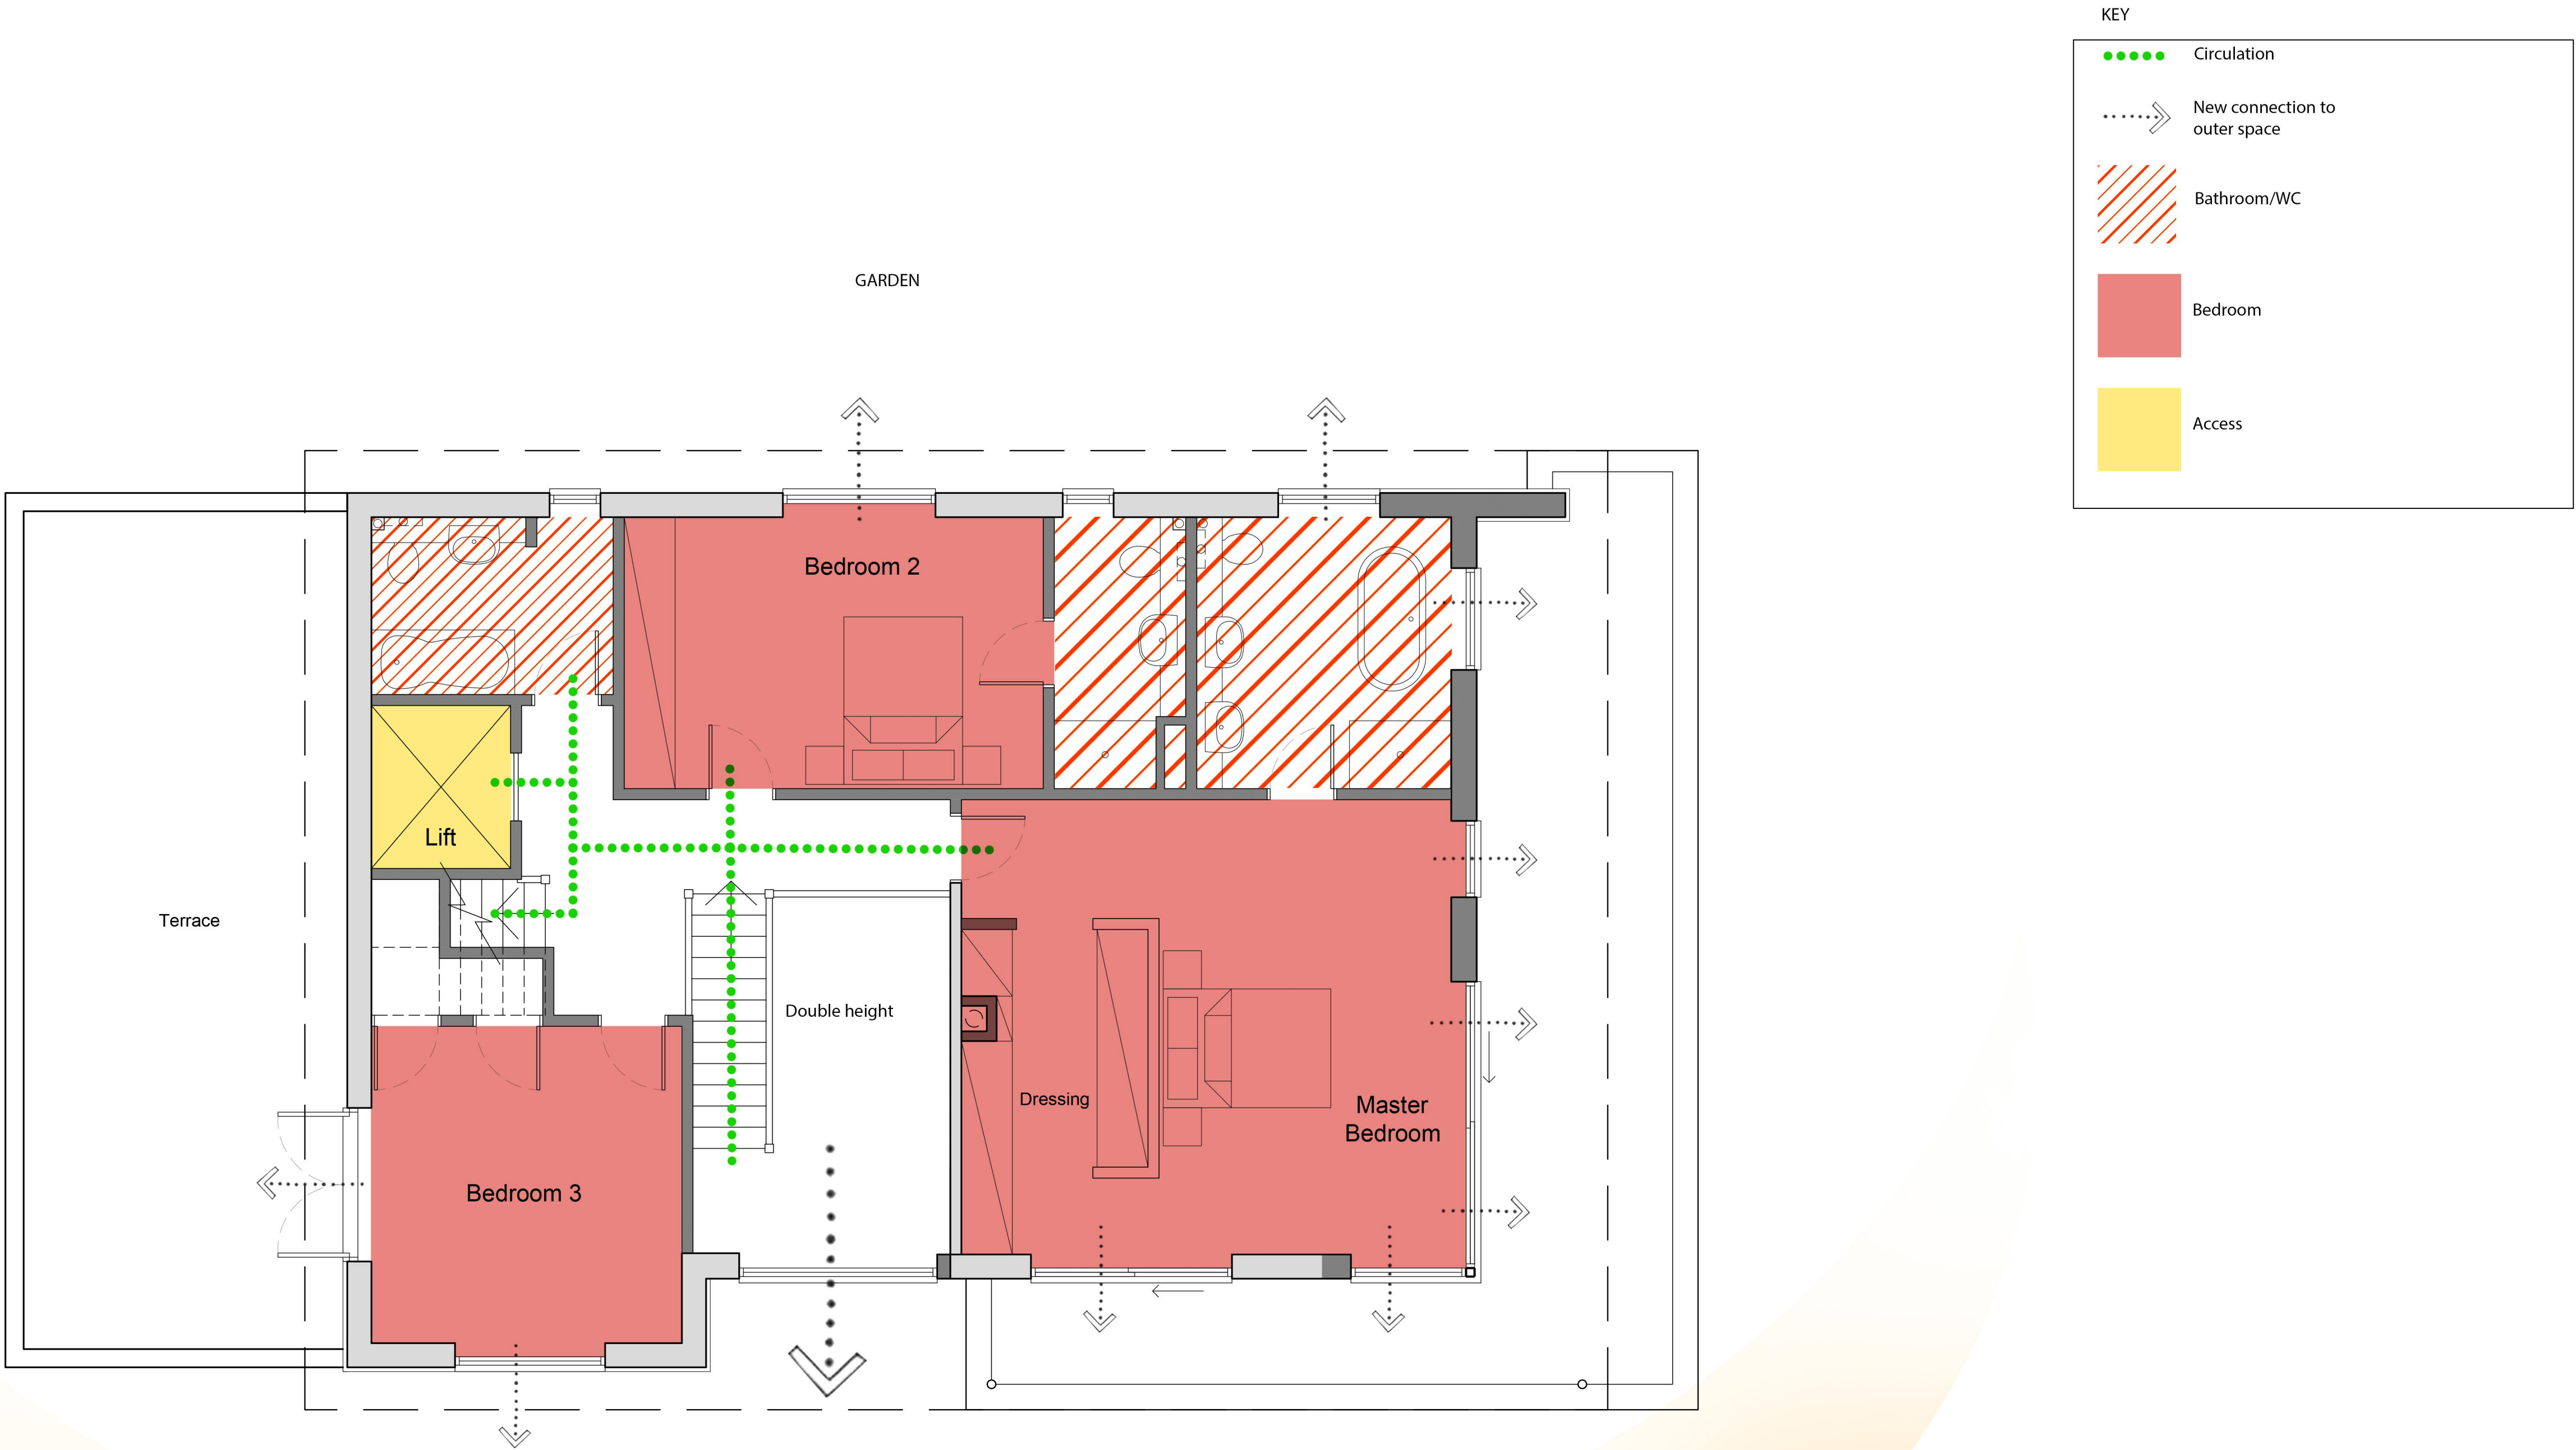

First Floor Layout Diagram
Scale 1:50 @ A1

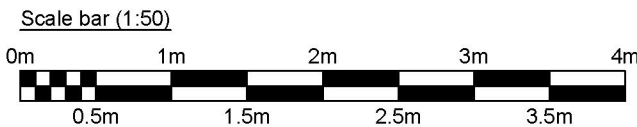

Rev.	Description	Date
Revisions		

Project: Extension & Refurbishment		
for Chris Levett		
at 1 Sea Drive Ferring Worthing BN12 5HD		Contact: Michael Austin RIBA E-mail: project@austinlebbon.co.uk Web: www.austinlebbon.co.uk Phone: 07958427610
Dwg Ref: 2048 [PL] 13	Rev: -	Date: June 2021