


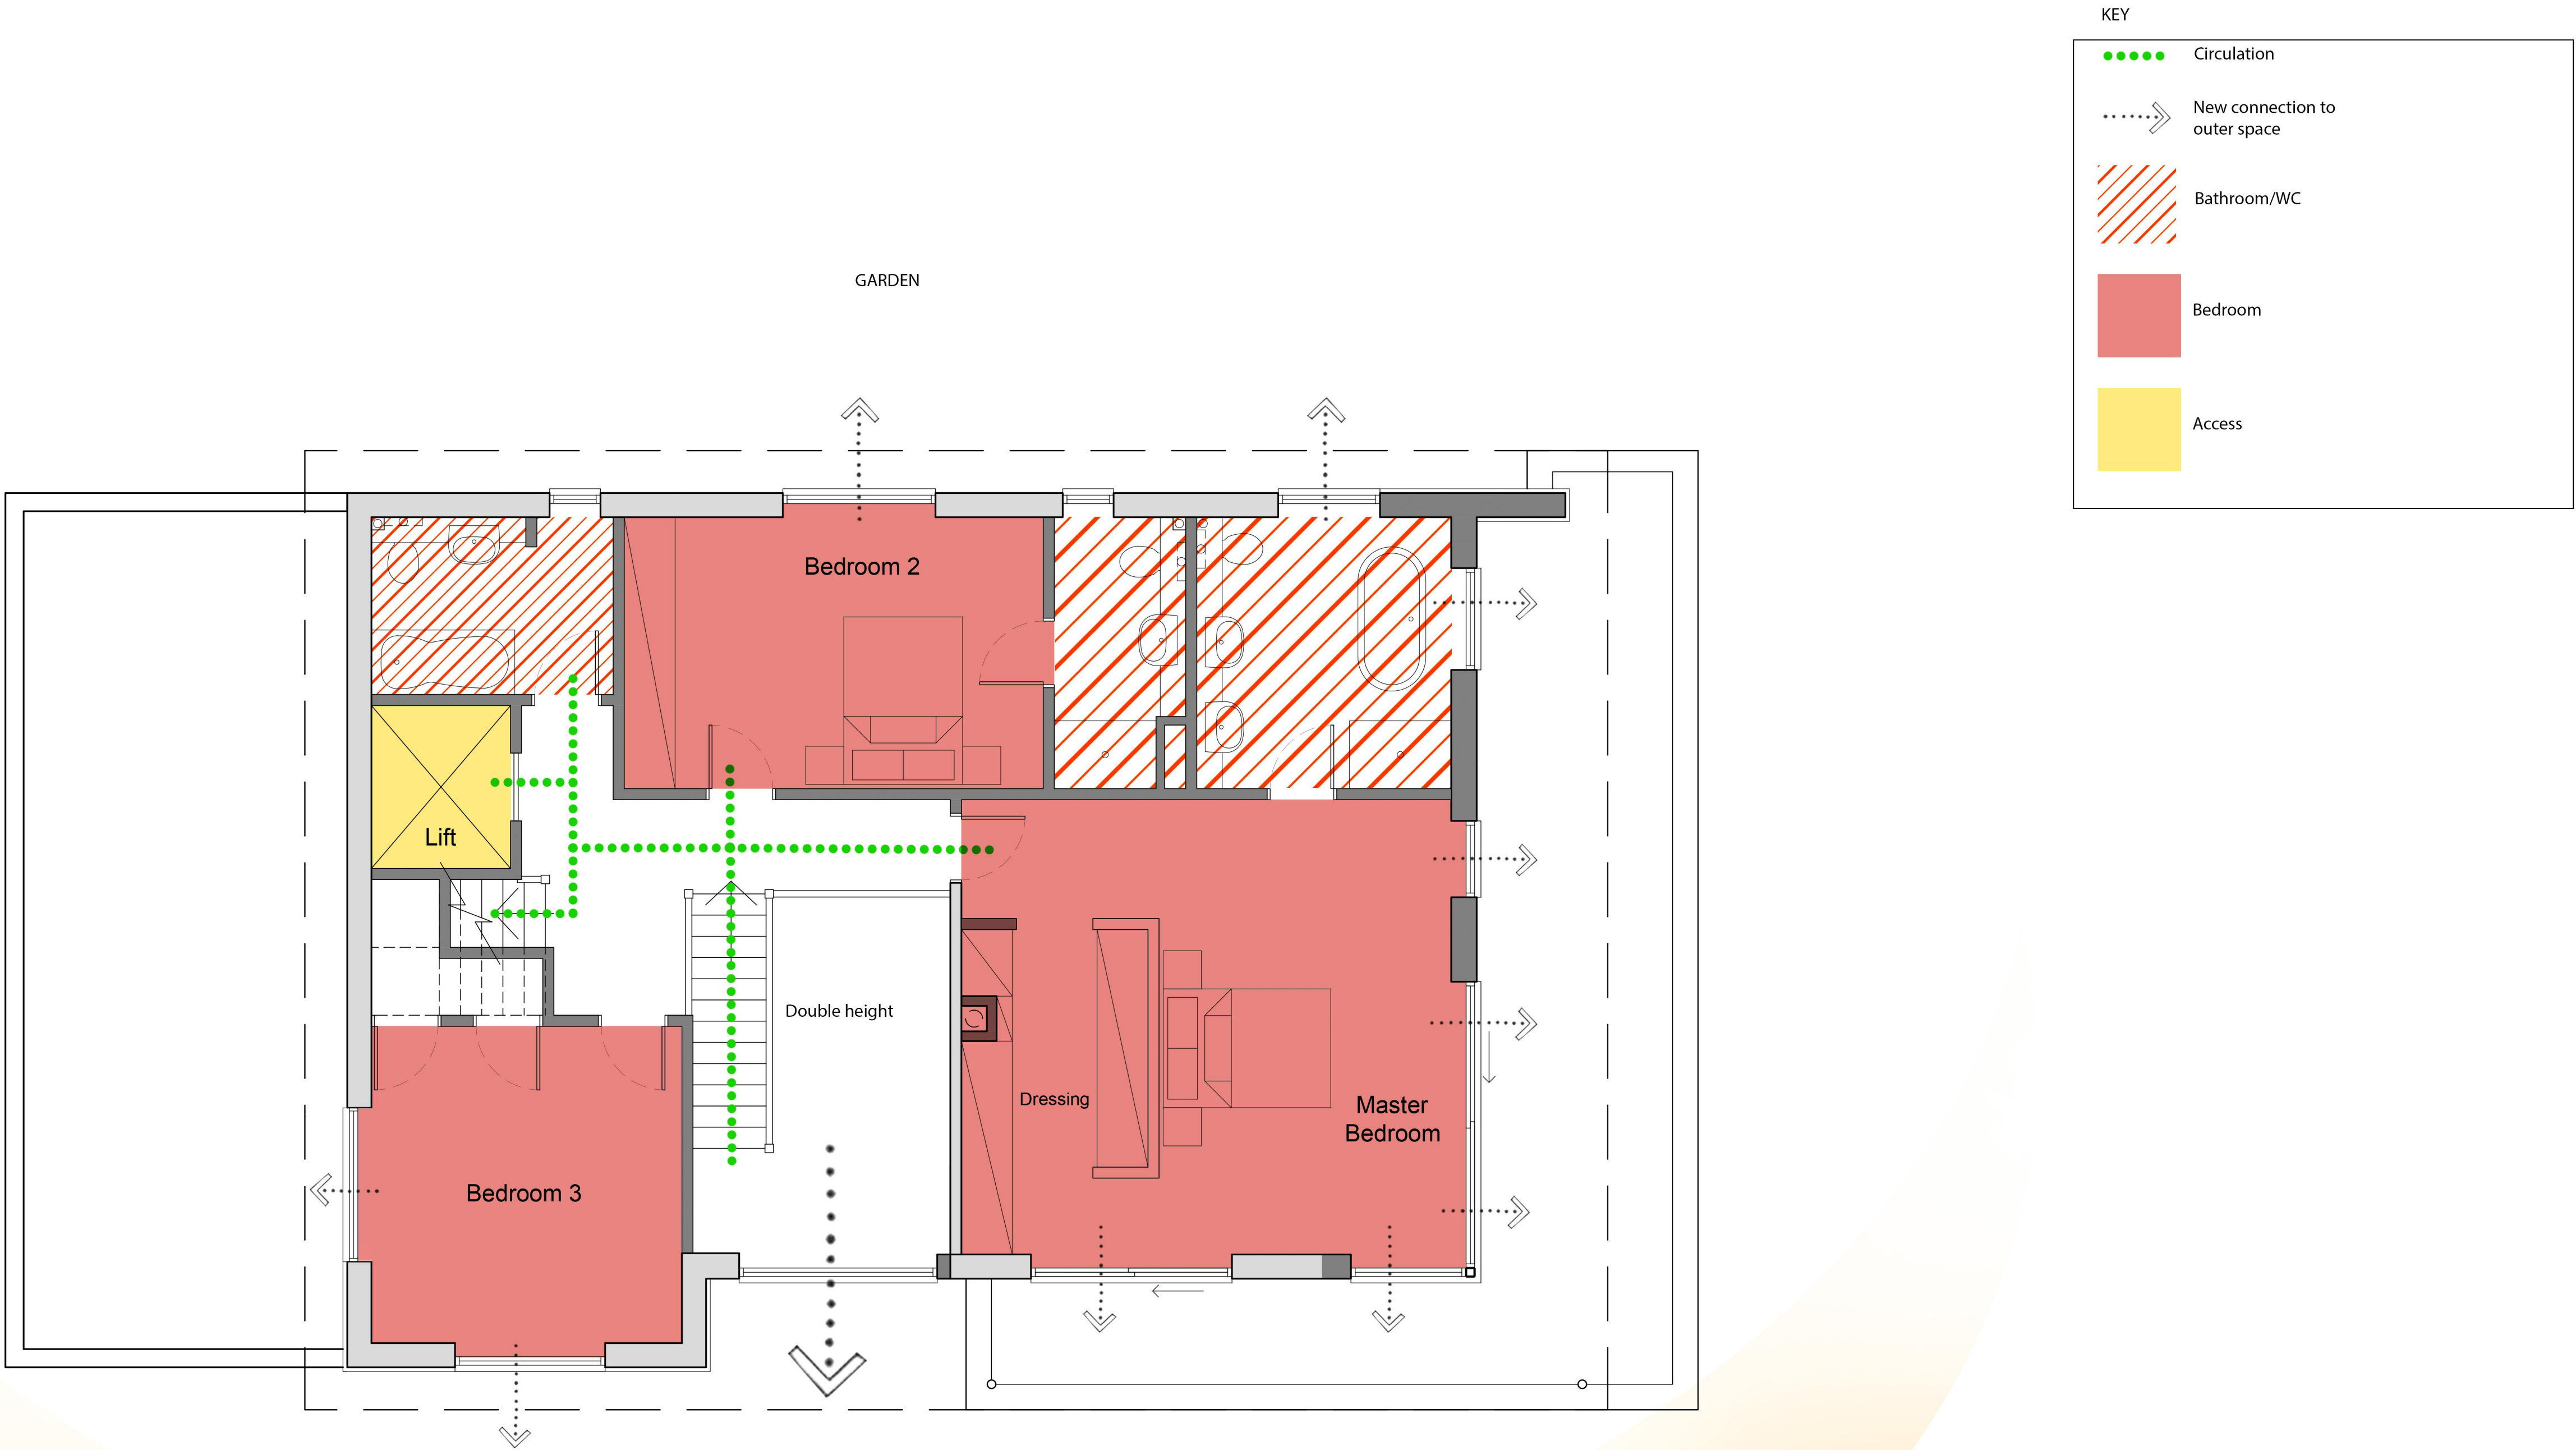

Rev.	A	Terrace above garage removed	Date	10-09-21
	Description			
	Revisions			

Project: Extension & Refurbishment		
for Chris Levett		
at 1 Sea Drive Ferring Worthing BN12 5HD	Contact:	Michael Austin RIBA
	E-mail:	project@austinlebbon.co.uk
	Web:	www.austinlebbon.co.uk
	Phone:	07958427610
Dwg Ref: 2048 [PL] 13	Rev: A	Date: September 2021

This drawing has been produced by Austin Lebbon Architecture Ltd

First Floor Layout Diagram
Scale 1:50 @ A1

