




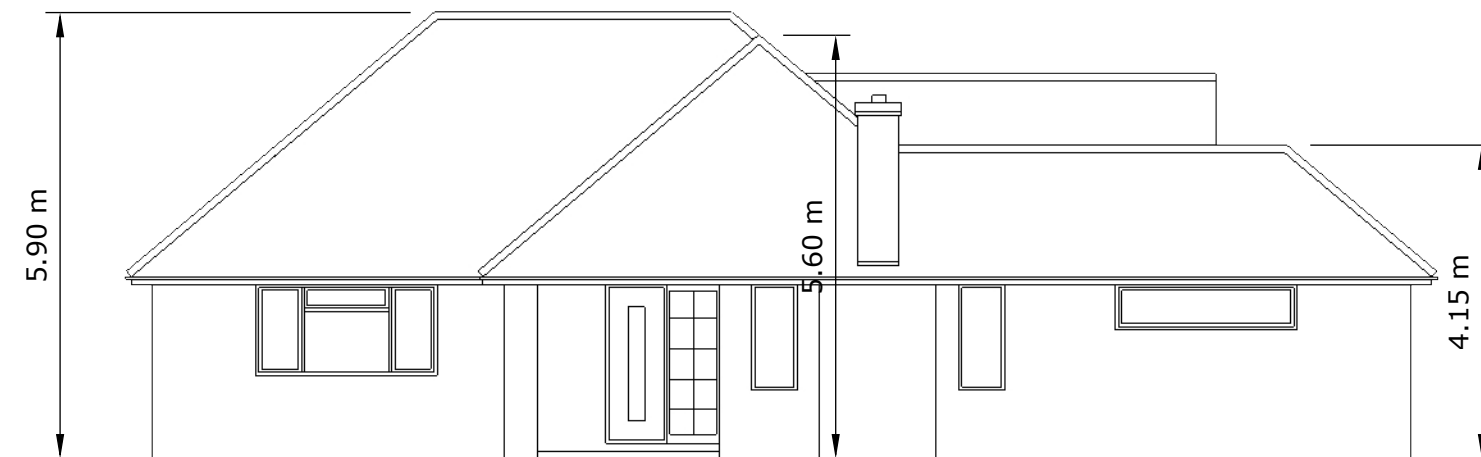

WEST

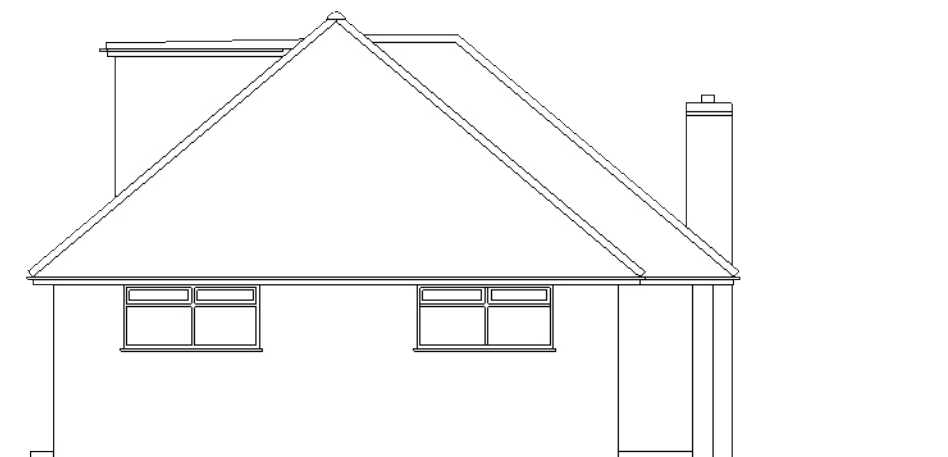

NORTH

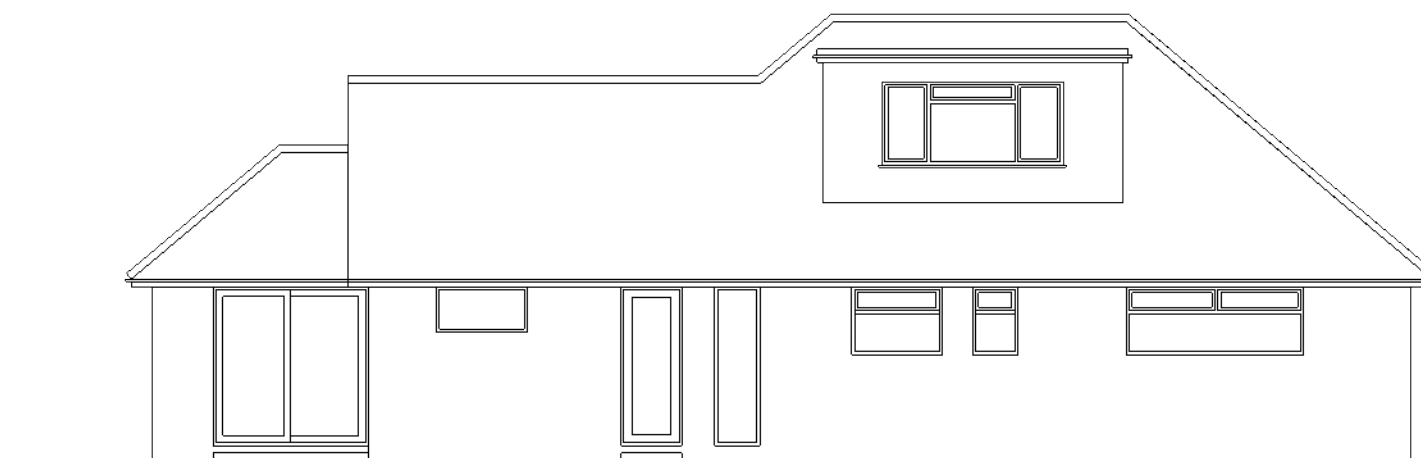

EAST



SOUTH