


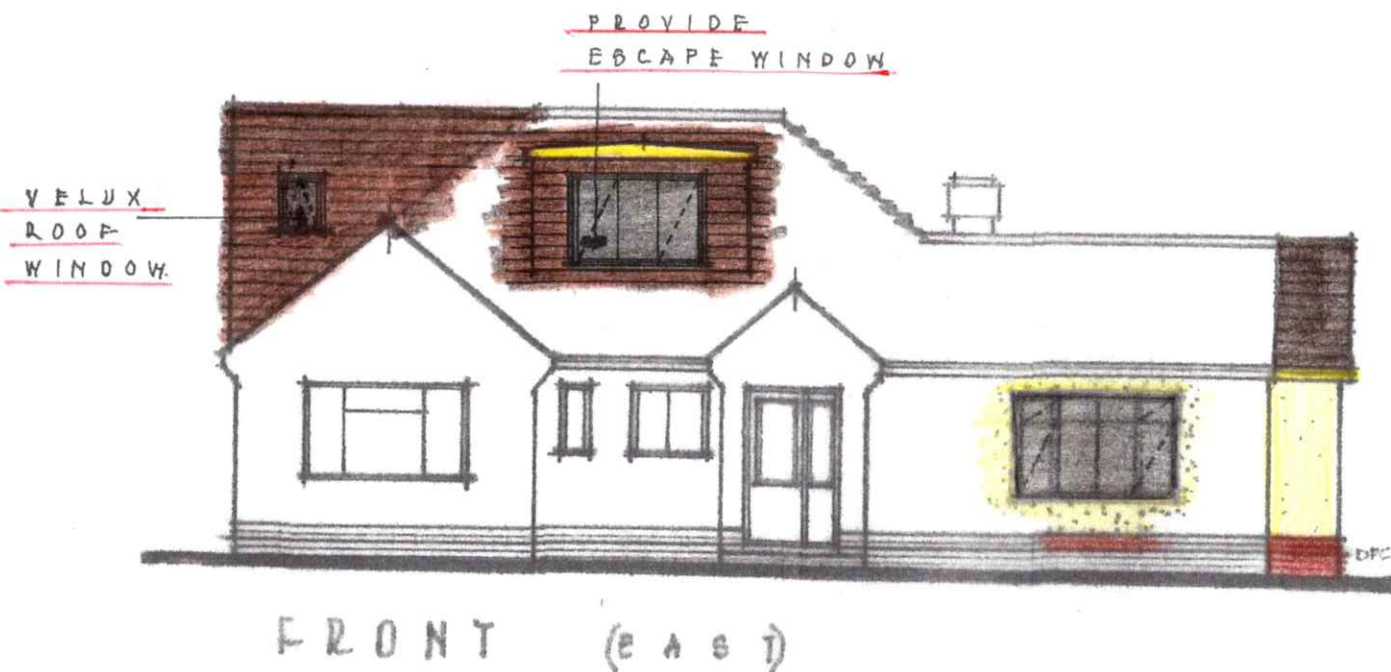



PLAIN TILES TO NEW ROOF
+ DORMER WALLS, TO MATCH
EXISTING ROOF TILES.

WHITE PAINTED RENDR
FINISH, TO MATCH EX'G.

WHITE PVCU FRAMES TO
MATCH EXISTING

STOCK BRICK PLINTH TO
MATCH EX'G

**** FORM NEW GABLE END
PERMISSIBLE UNDER
"PERMITTED DEVELOPMENT
REGULATIONS"**

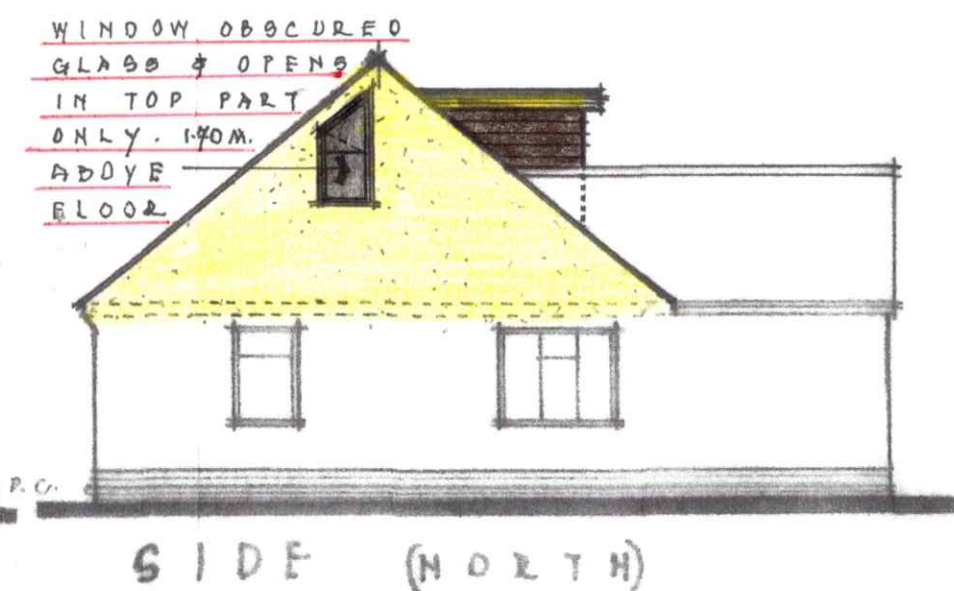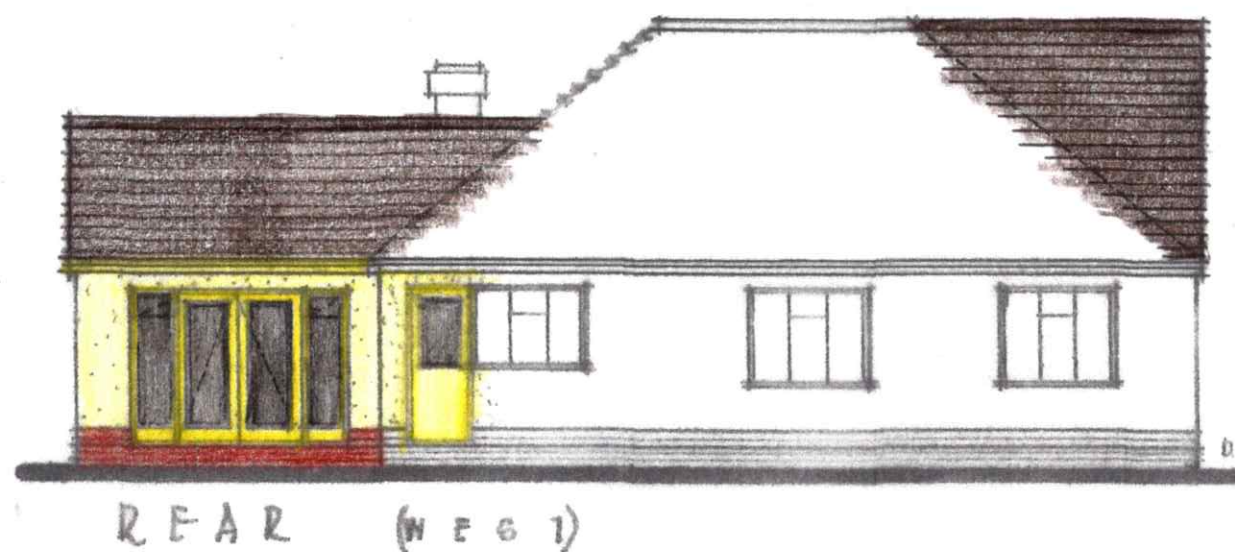


NOTE

NEW GABLE END = 21.20 C./M.

NEW DORMER = 5.15 C./M.

DEVELOPMENT IN EX'G ROOF
= 37.25 C./M.

TOTALS 63.60 C./M.

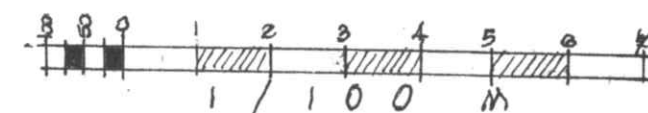

A.3. SHEET.

Roof Development +
Conversion Of Existing
Conservatory, To Full
Habitable Use.
7 Little Drive, Ferring,
West Sussex. BN12 5RT

For • Mr. & Mrs. K. King
D.R.G. • 19/14/3.A.
SCALE : 1/50. A.2019.
DATE : DEC. 2019.

GORDON, F. DIXON
19 DENT DRIVE
GORTHING - S.E.A.
WEST HINGHAM - S.S.E.
BN12 6LA - 744.