

## MAJOR APEX

- Extra heavy duty adaptable apex
- 300mm extra eaves height compared to standard
- Taller door with two heavy duty galvanised hinges
- Heavy duty sawn framework and roof purlins
- Flexible door and window positioning
- Heavy duty felt
- Options include an extra door, wider door, double doors, stable style door, extra windows, opening windows, safety glass, security windows



Cladding  
15mm



Framing  
60 x 50mm




Eaves HT  
1.98m



Door  
790 x 1850mm



Lock  
Rim Lock

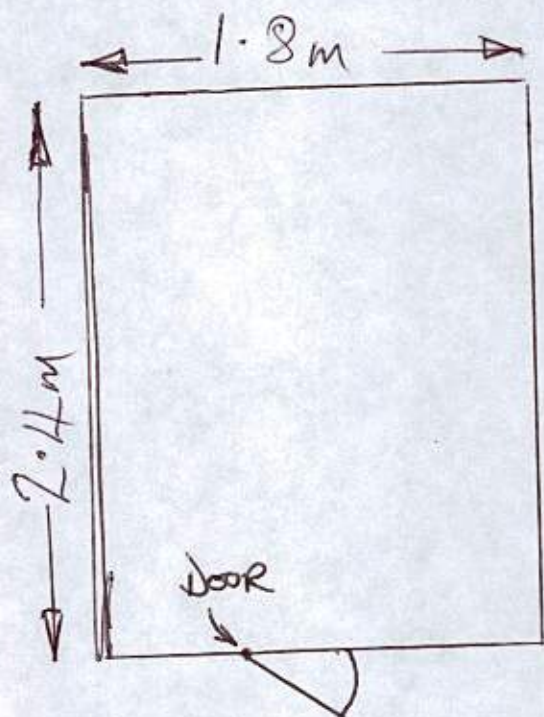

Floor & Roof Plan  
NOT TO SCALE