
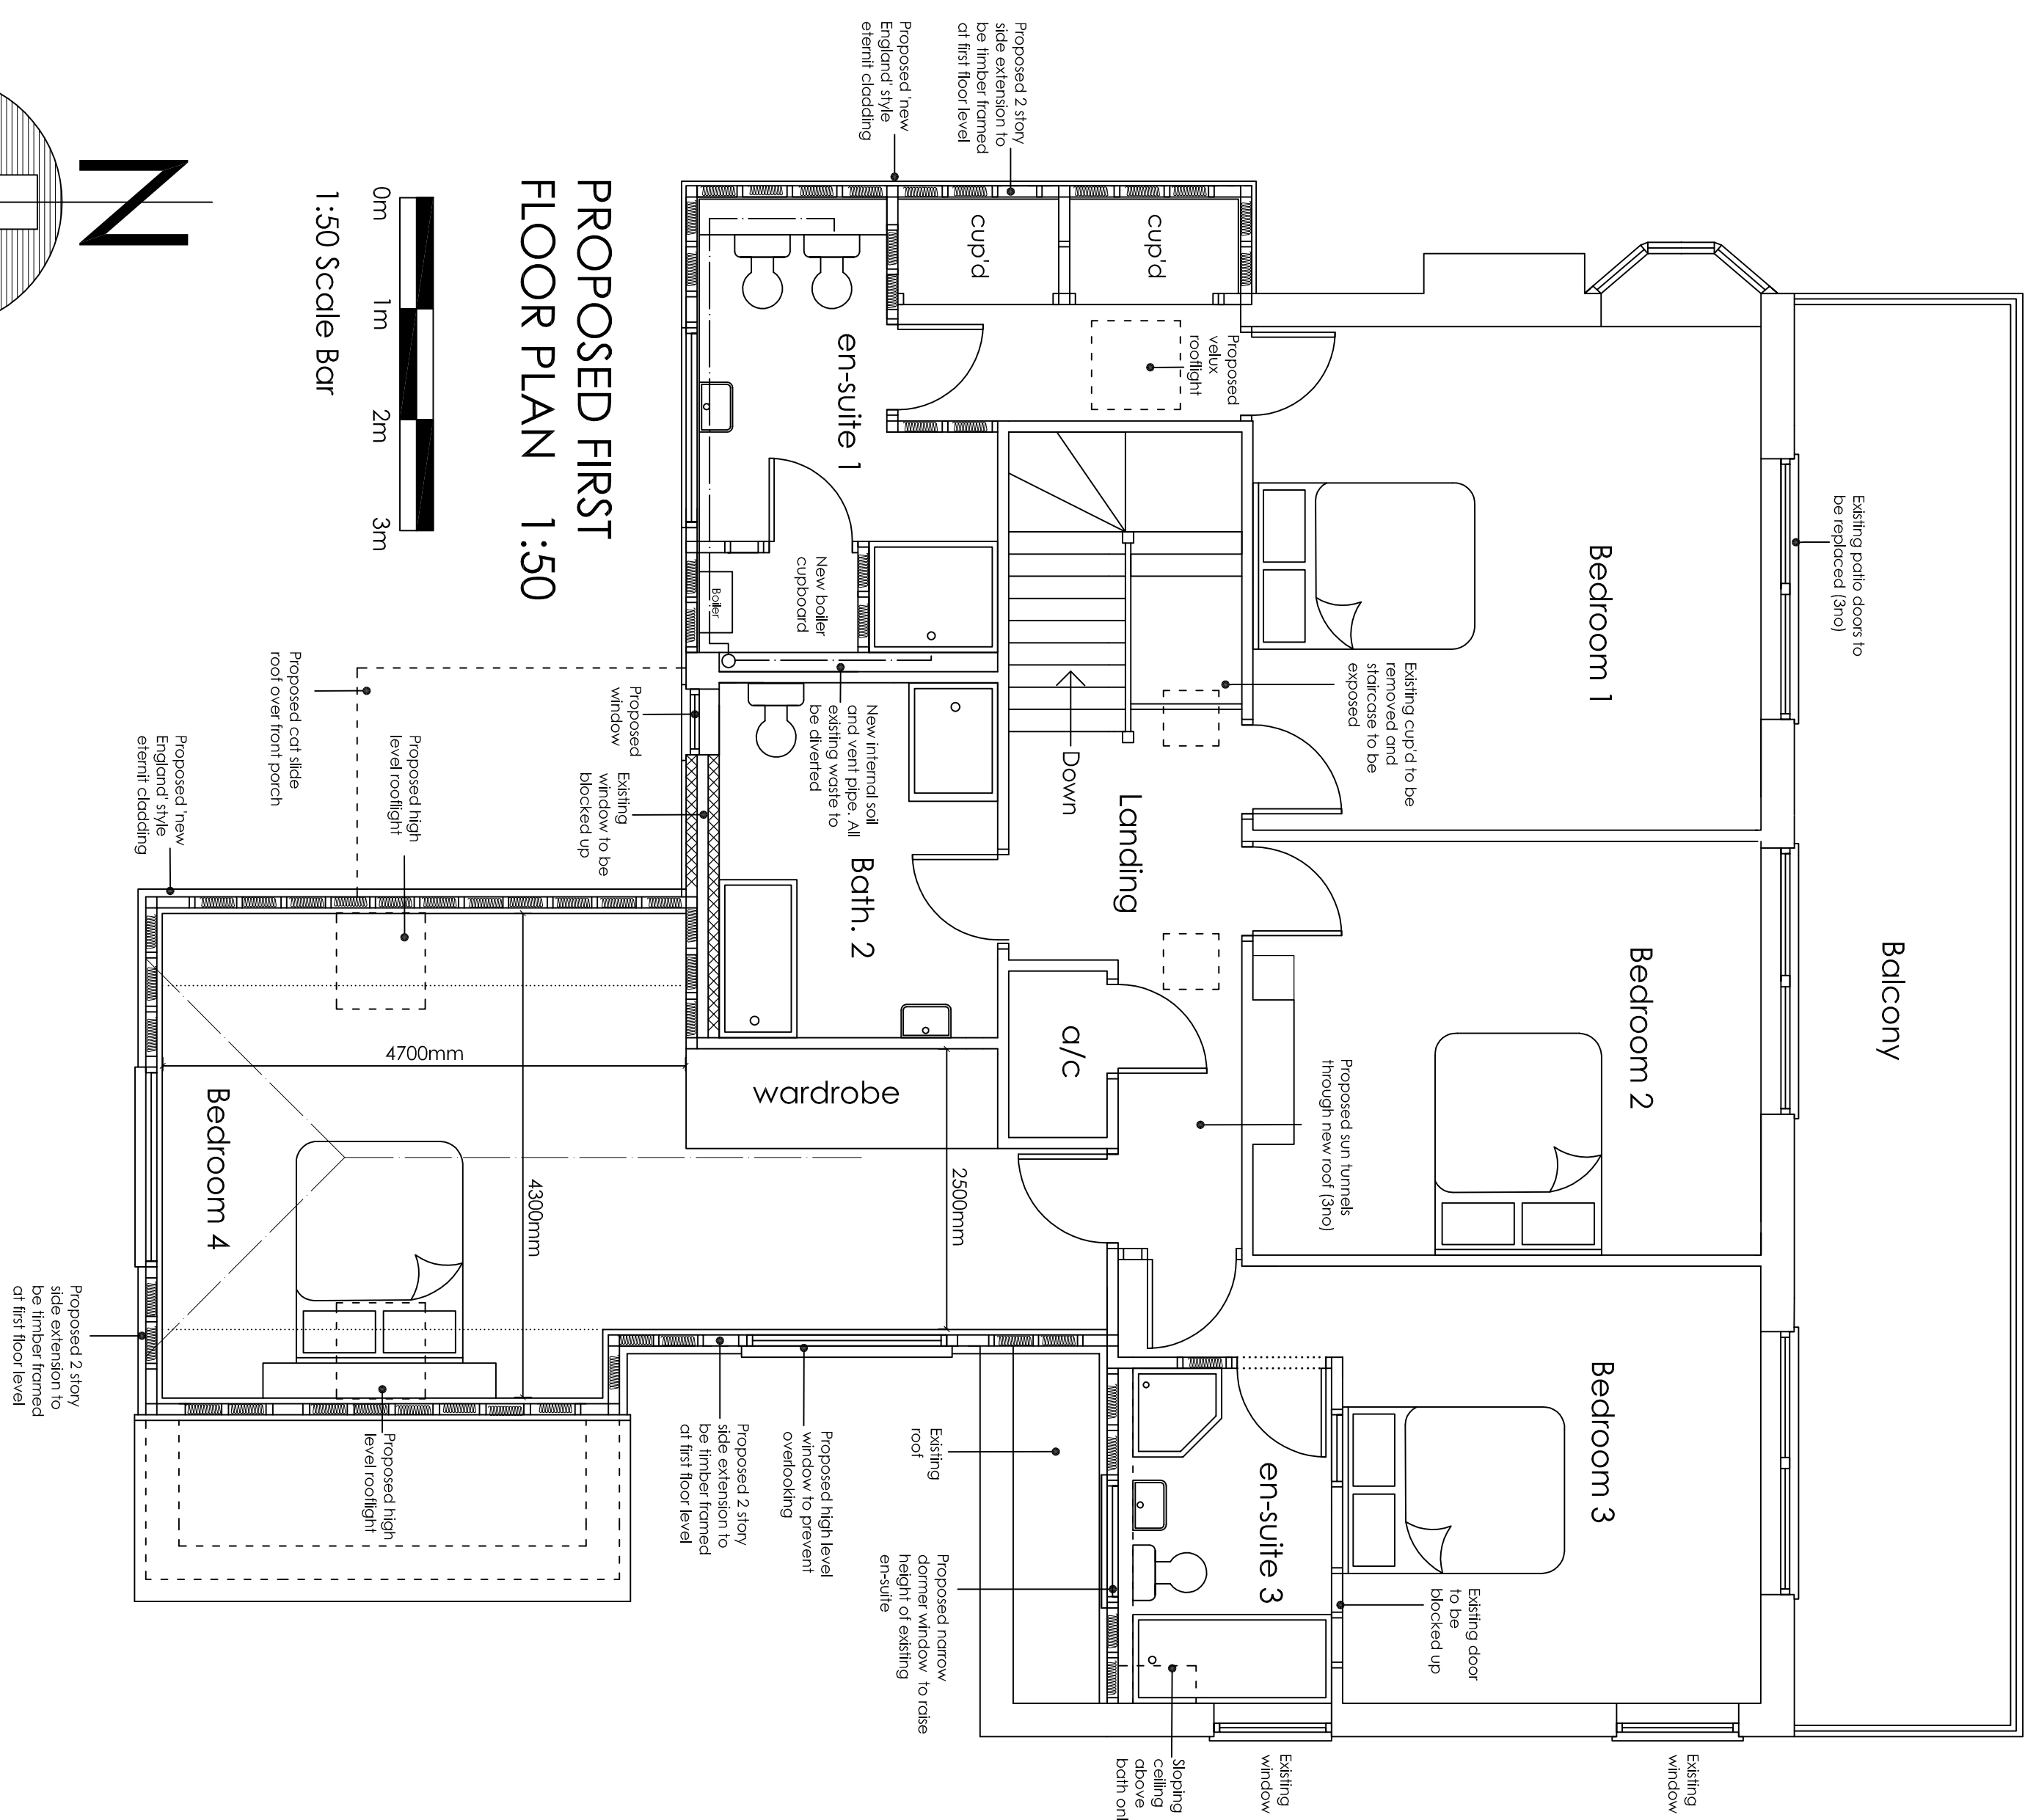
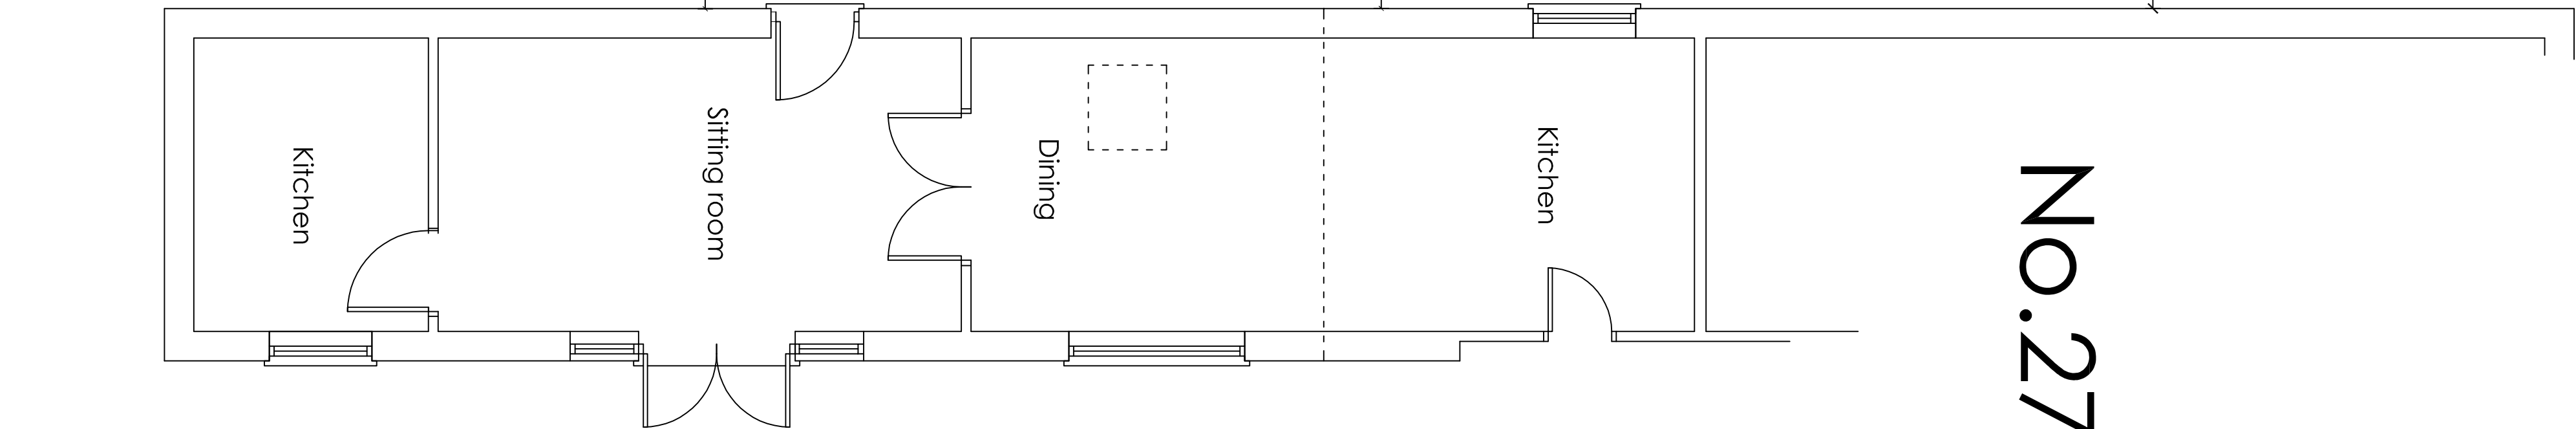


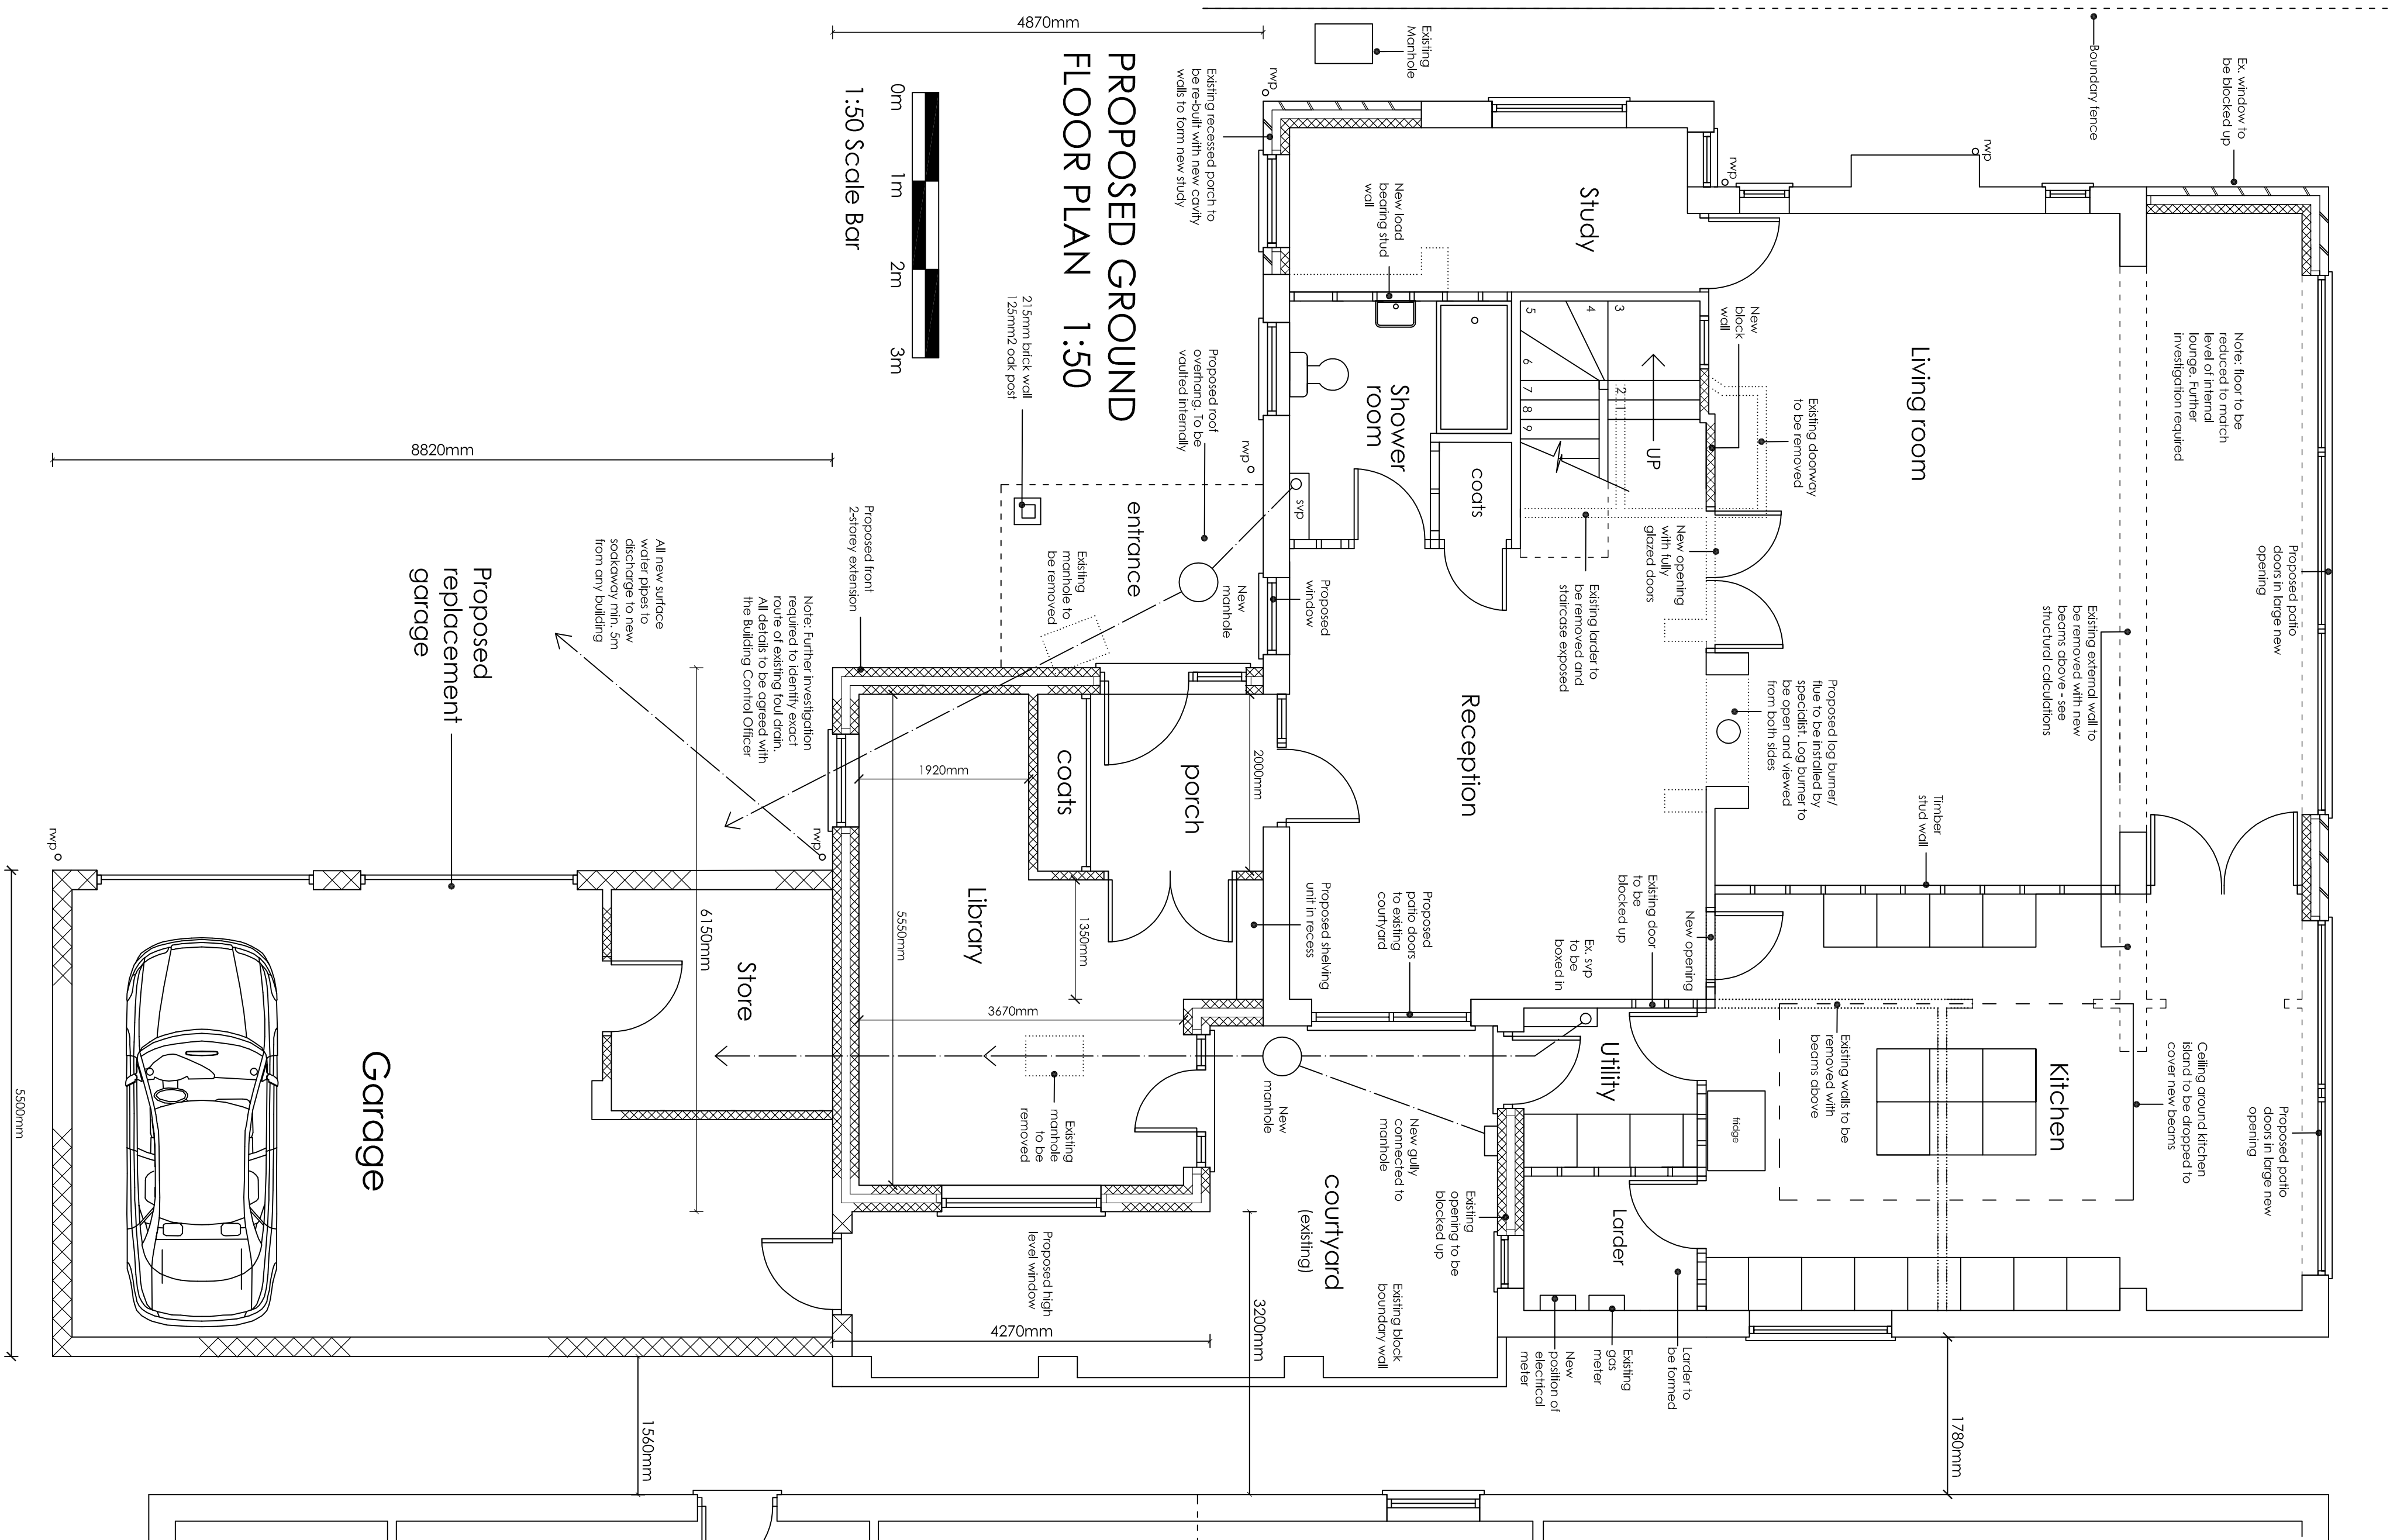

address of works:

25 SOUTH DRIVE, FERRING

architectural
& quantity
surveying
services

Unit 1 Gosling Croft
Business Park
Long Furlong
Widmore, Wiltshire
BA15 3UT
01903 87113
cql@otterburymoore.co.uk

Drawing title:

Proposed Extensions and Alterations

Date:

April 2018

Scales:

As shown

Paper size:

A1

Dwg No:

AR-102-202