

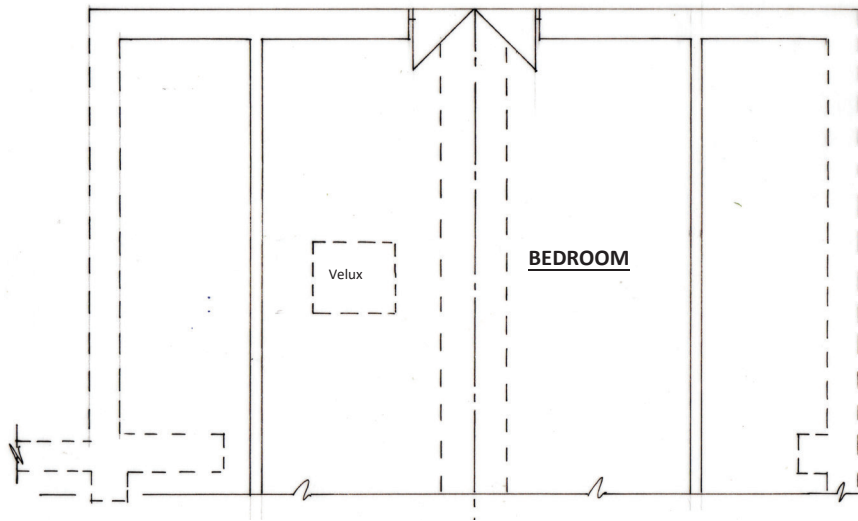


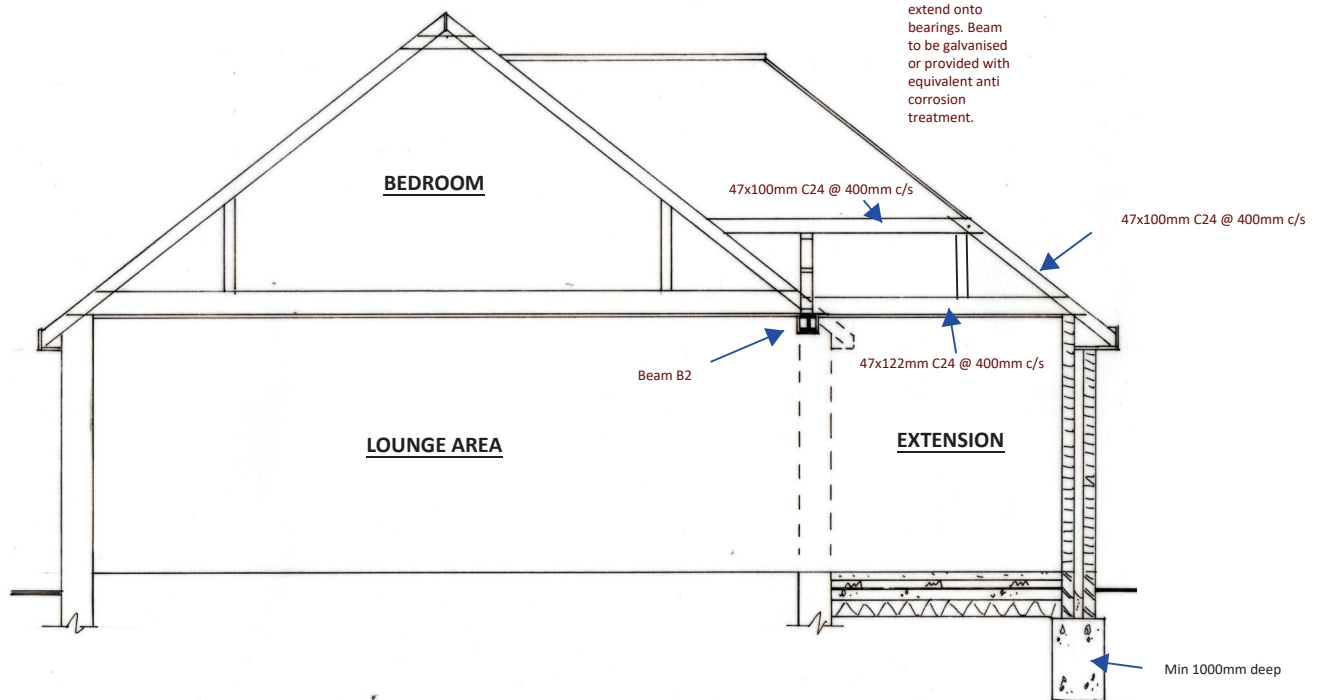

PART SECOND FLOOR PLAN OVER LOUNGE AREA 1:100 (For calculation purposes only)

BEAM B1 DETAIL

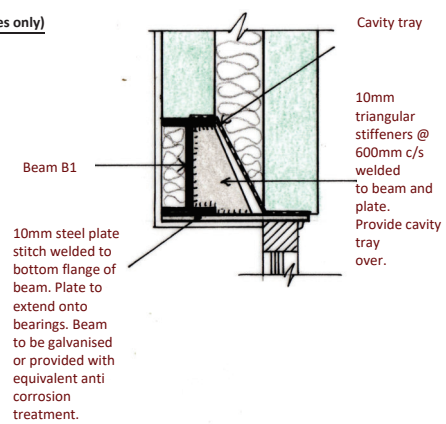

SECTION 1:50

