




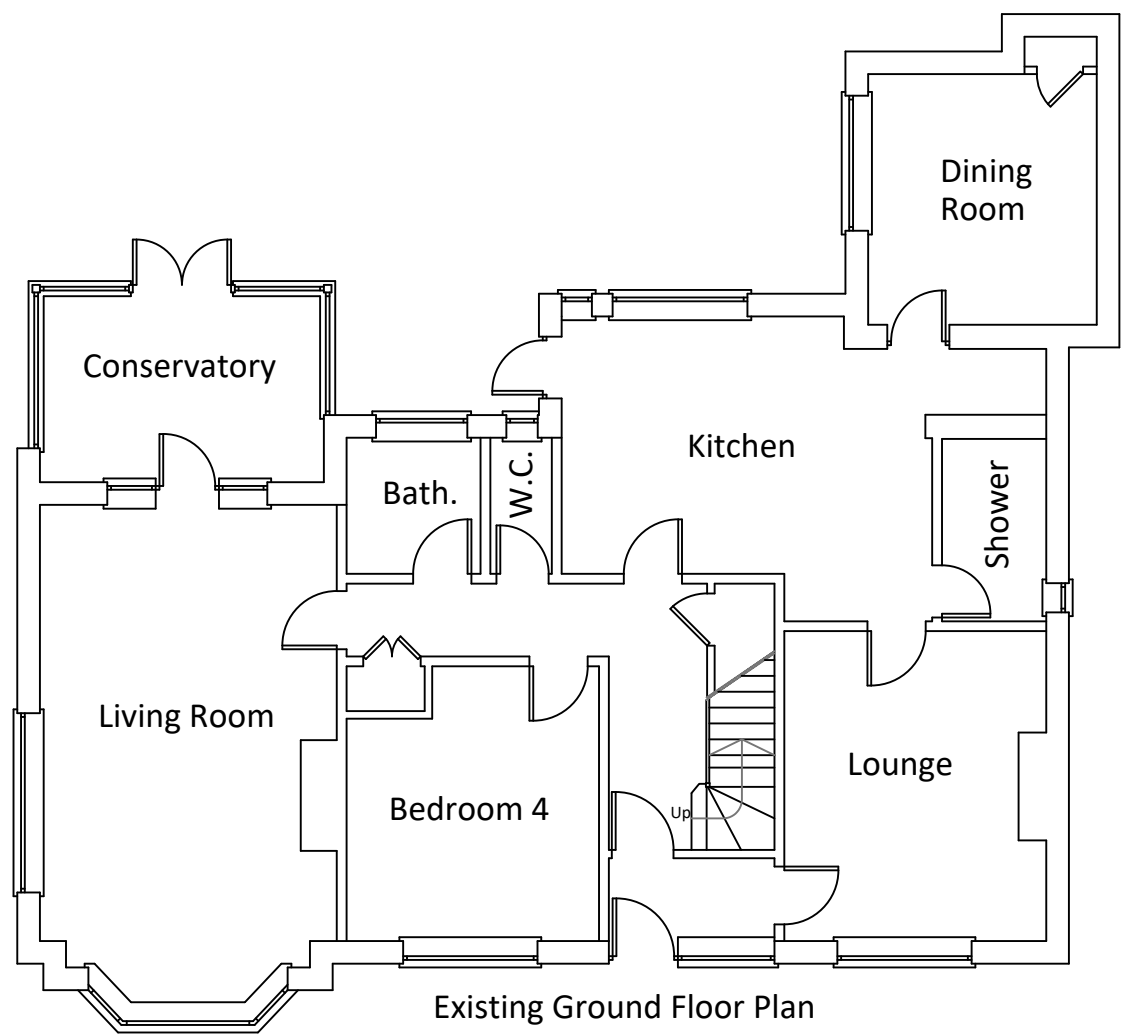


Existing Ground Floor Plan

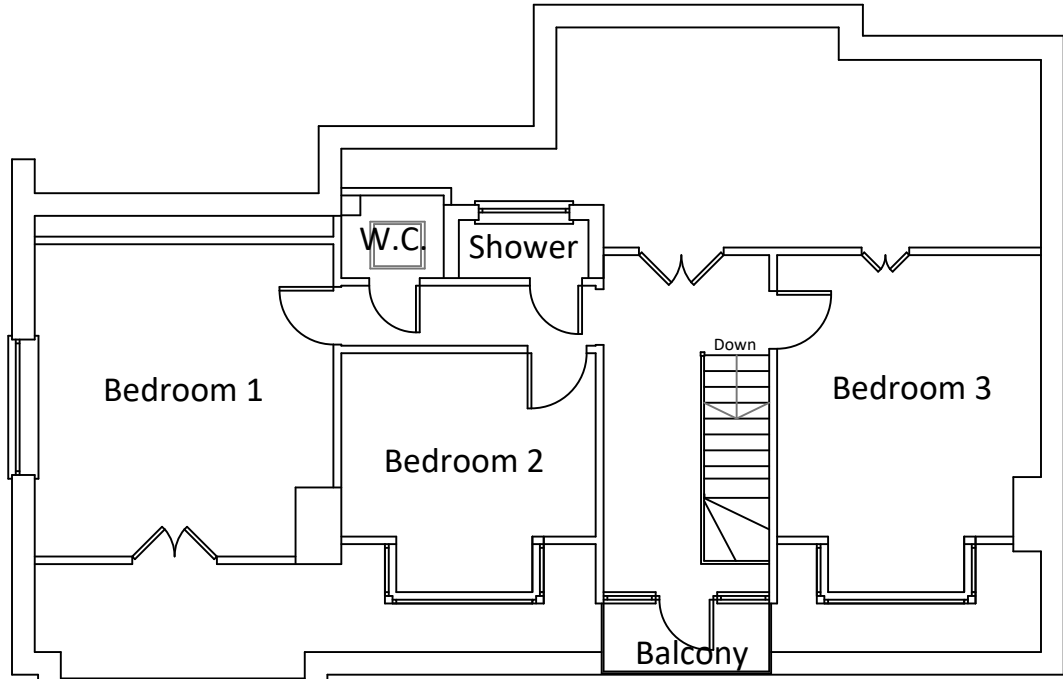

Existing First Floor Plan

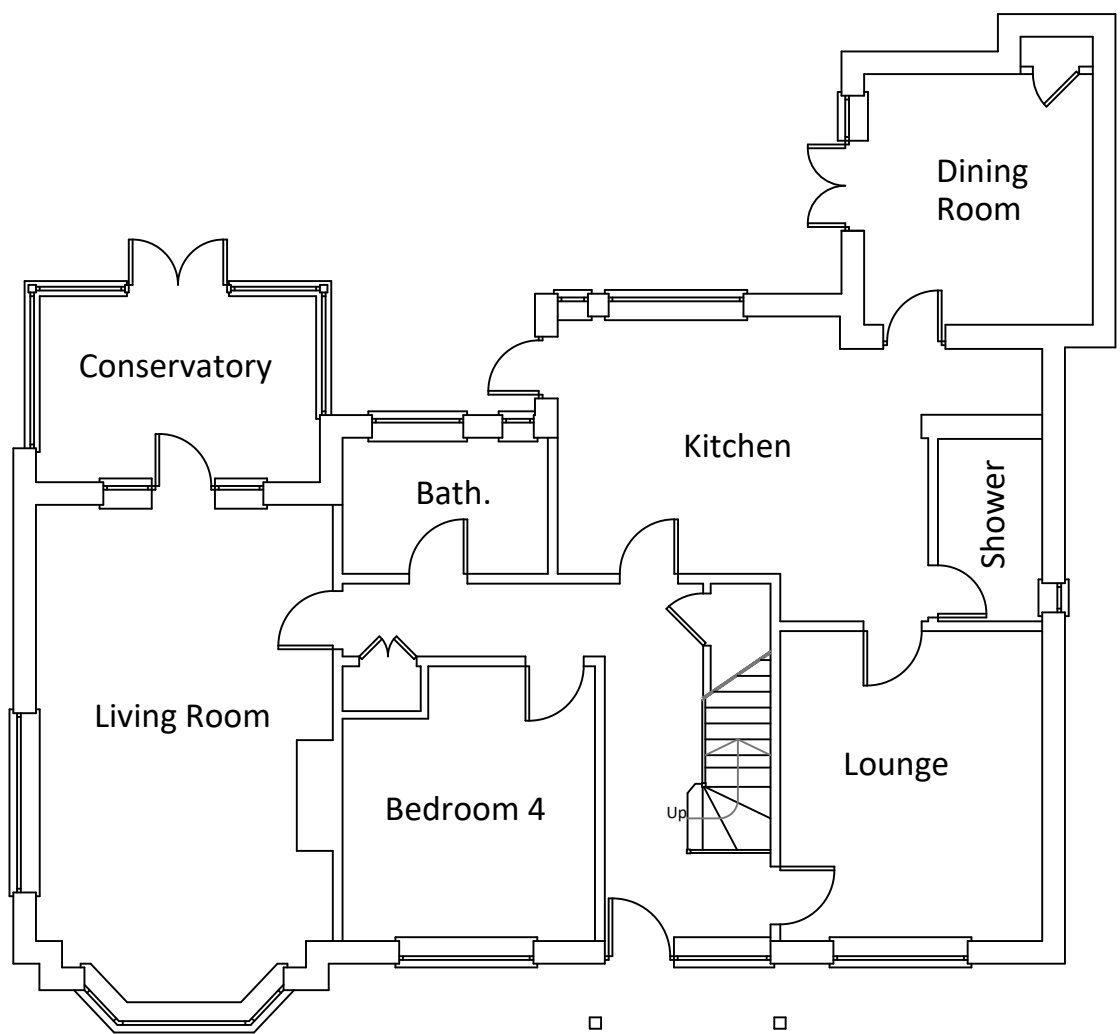

Proposed Ground Floor Plan

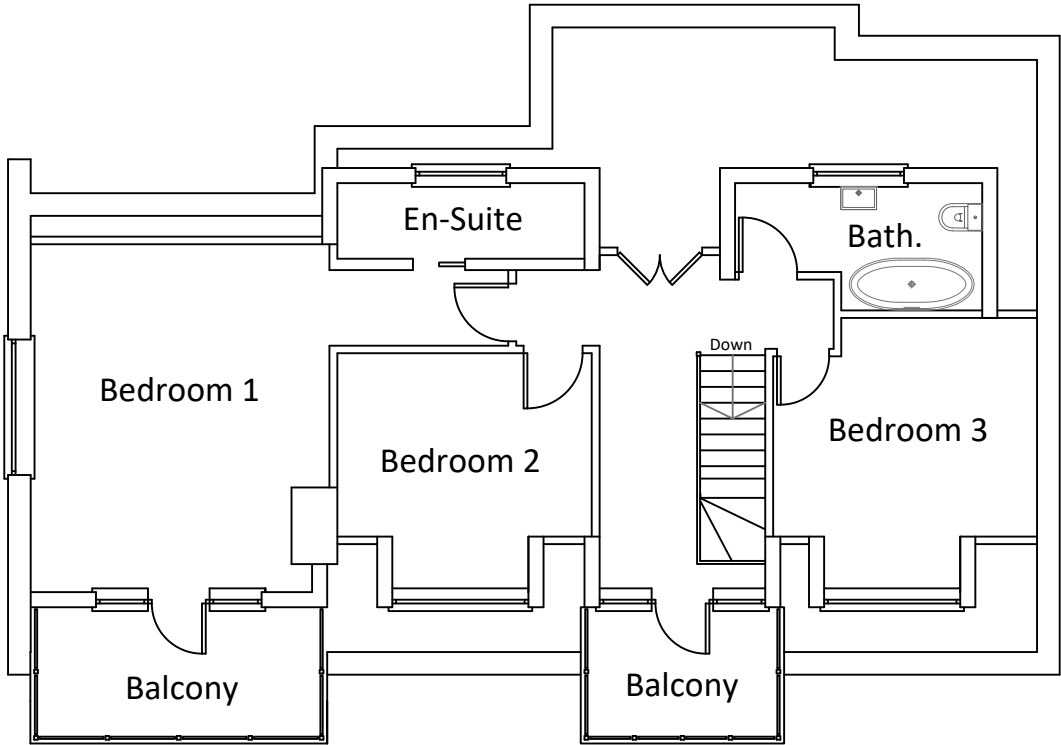

Proposed First Floor Plan




Existing Front Elevation



Existing Side Elevation



Existing Rear Elevation

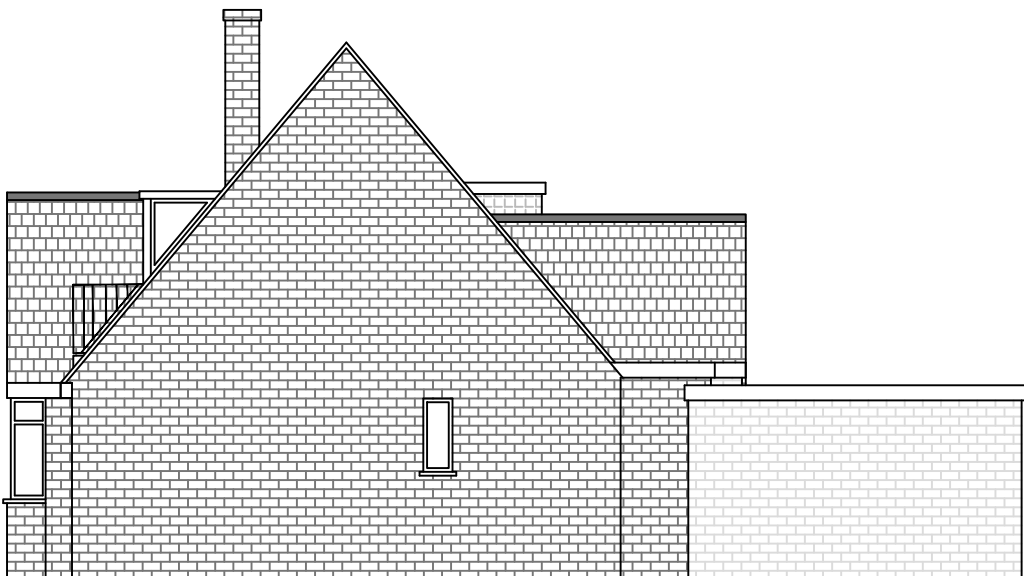

Existing Side Elevation




Proposed Front Elevation



Proposed Side Elevation



Proposed Rear Elevation

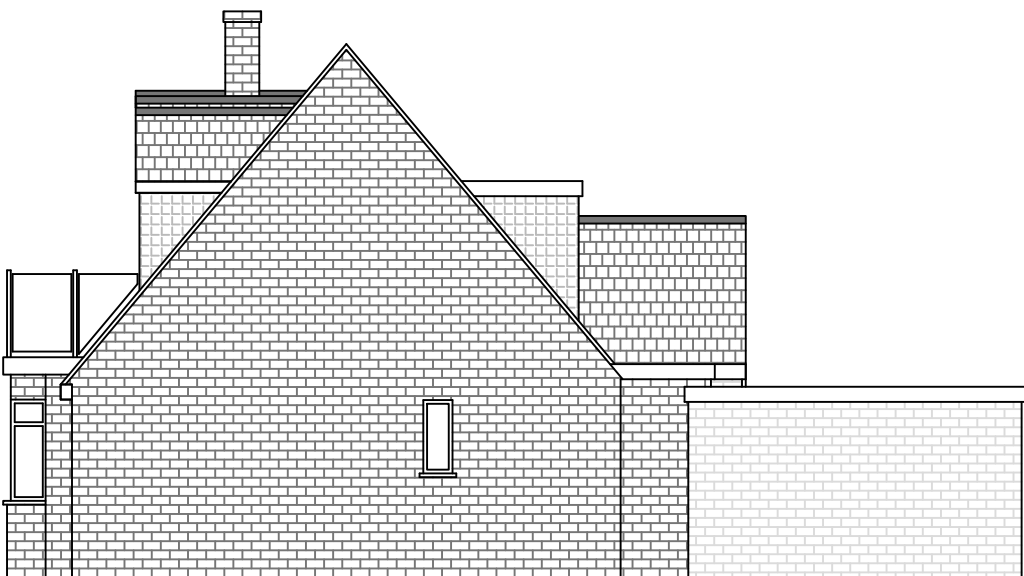

Proposed Side Elevation

Notes:
The rear dormers can be constructed under GDPO. They are included in the scope of work to add a family bathroom to the first floor and increase the size of the en-suite to make it usable. The current first floor shower room and toilet are currently too small to be used properly. The windows on these dormers are both in bathrooms so will be obscured glass.

Scale in metres 1:100
1 2 3 4 5 6 7 8 9 10



Mount View
Tattenham Crescent
Epsom
KT18 5NU

T M E W
01737 358 621
07402981208
jack@commercialdrawing.com
www.commercialdrawing.com

Project
108 Sea Lane, Ferring, Worthing, BN12 5HB

Client
Mr A Crabb

Drawing Title
Existing and Proposed Plans and Elevations

Scale @ A1	Issue Date	Drawn By
Plans: 1:100 Elevations: 1:100	19/05/2021	JT
Job No.	Drawing No.	Revision
SEA/2021	001	C

Notes
Contractors should not scale or use the dimensions shown on this drawing. Any dimensions should be verified from the contractors own measurements taken on site before any the manufacture or installation of any materials.
This drawing is the property of CDS Ltd. it should not be copied or issued without their consent.