
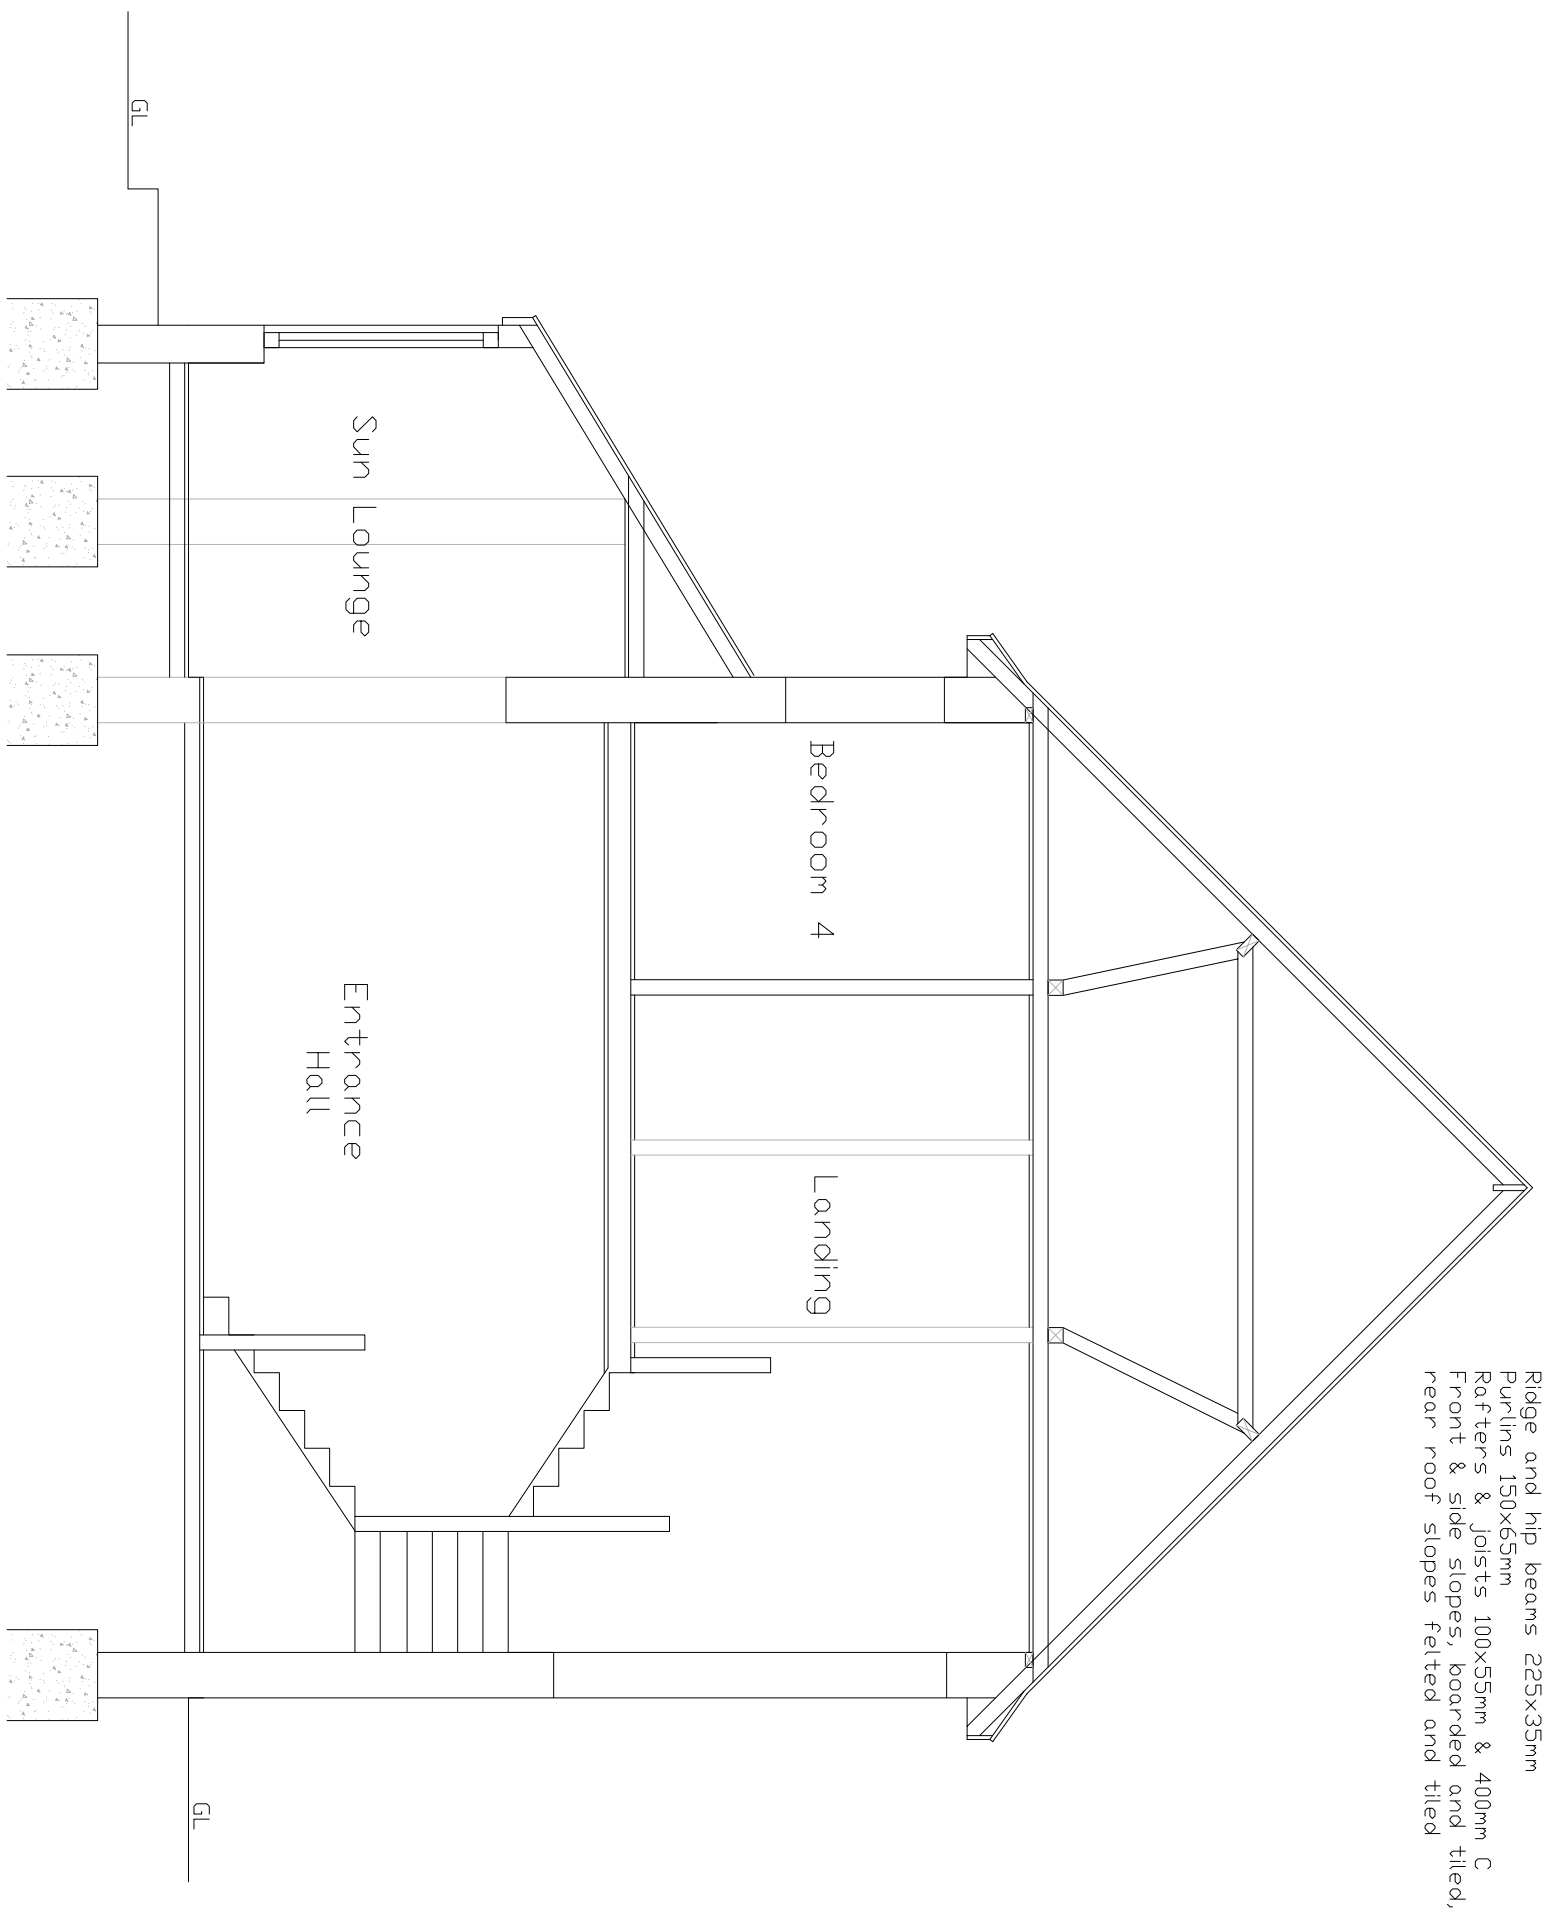


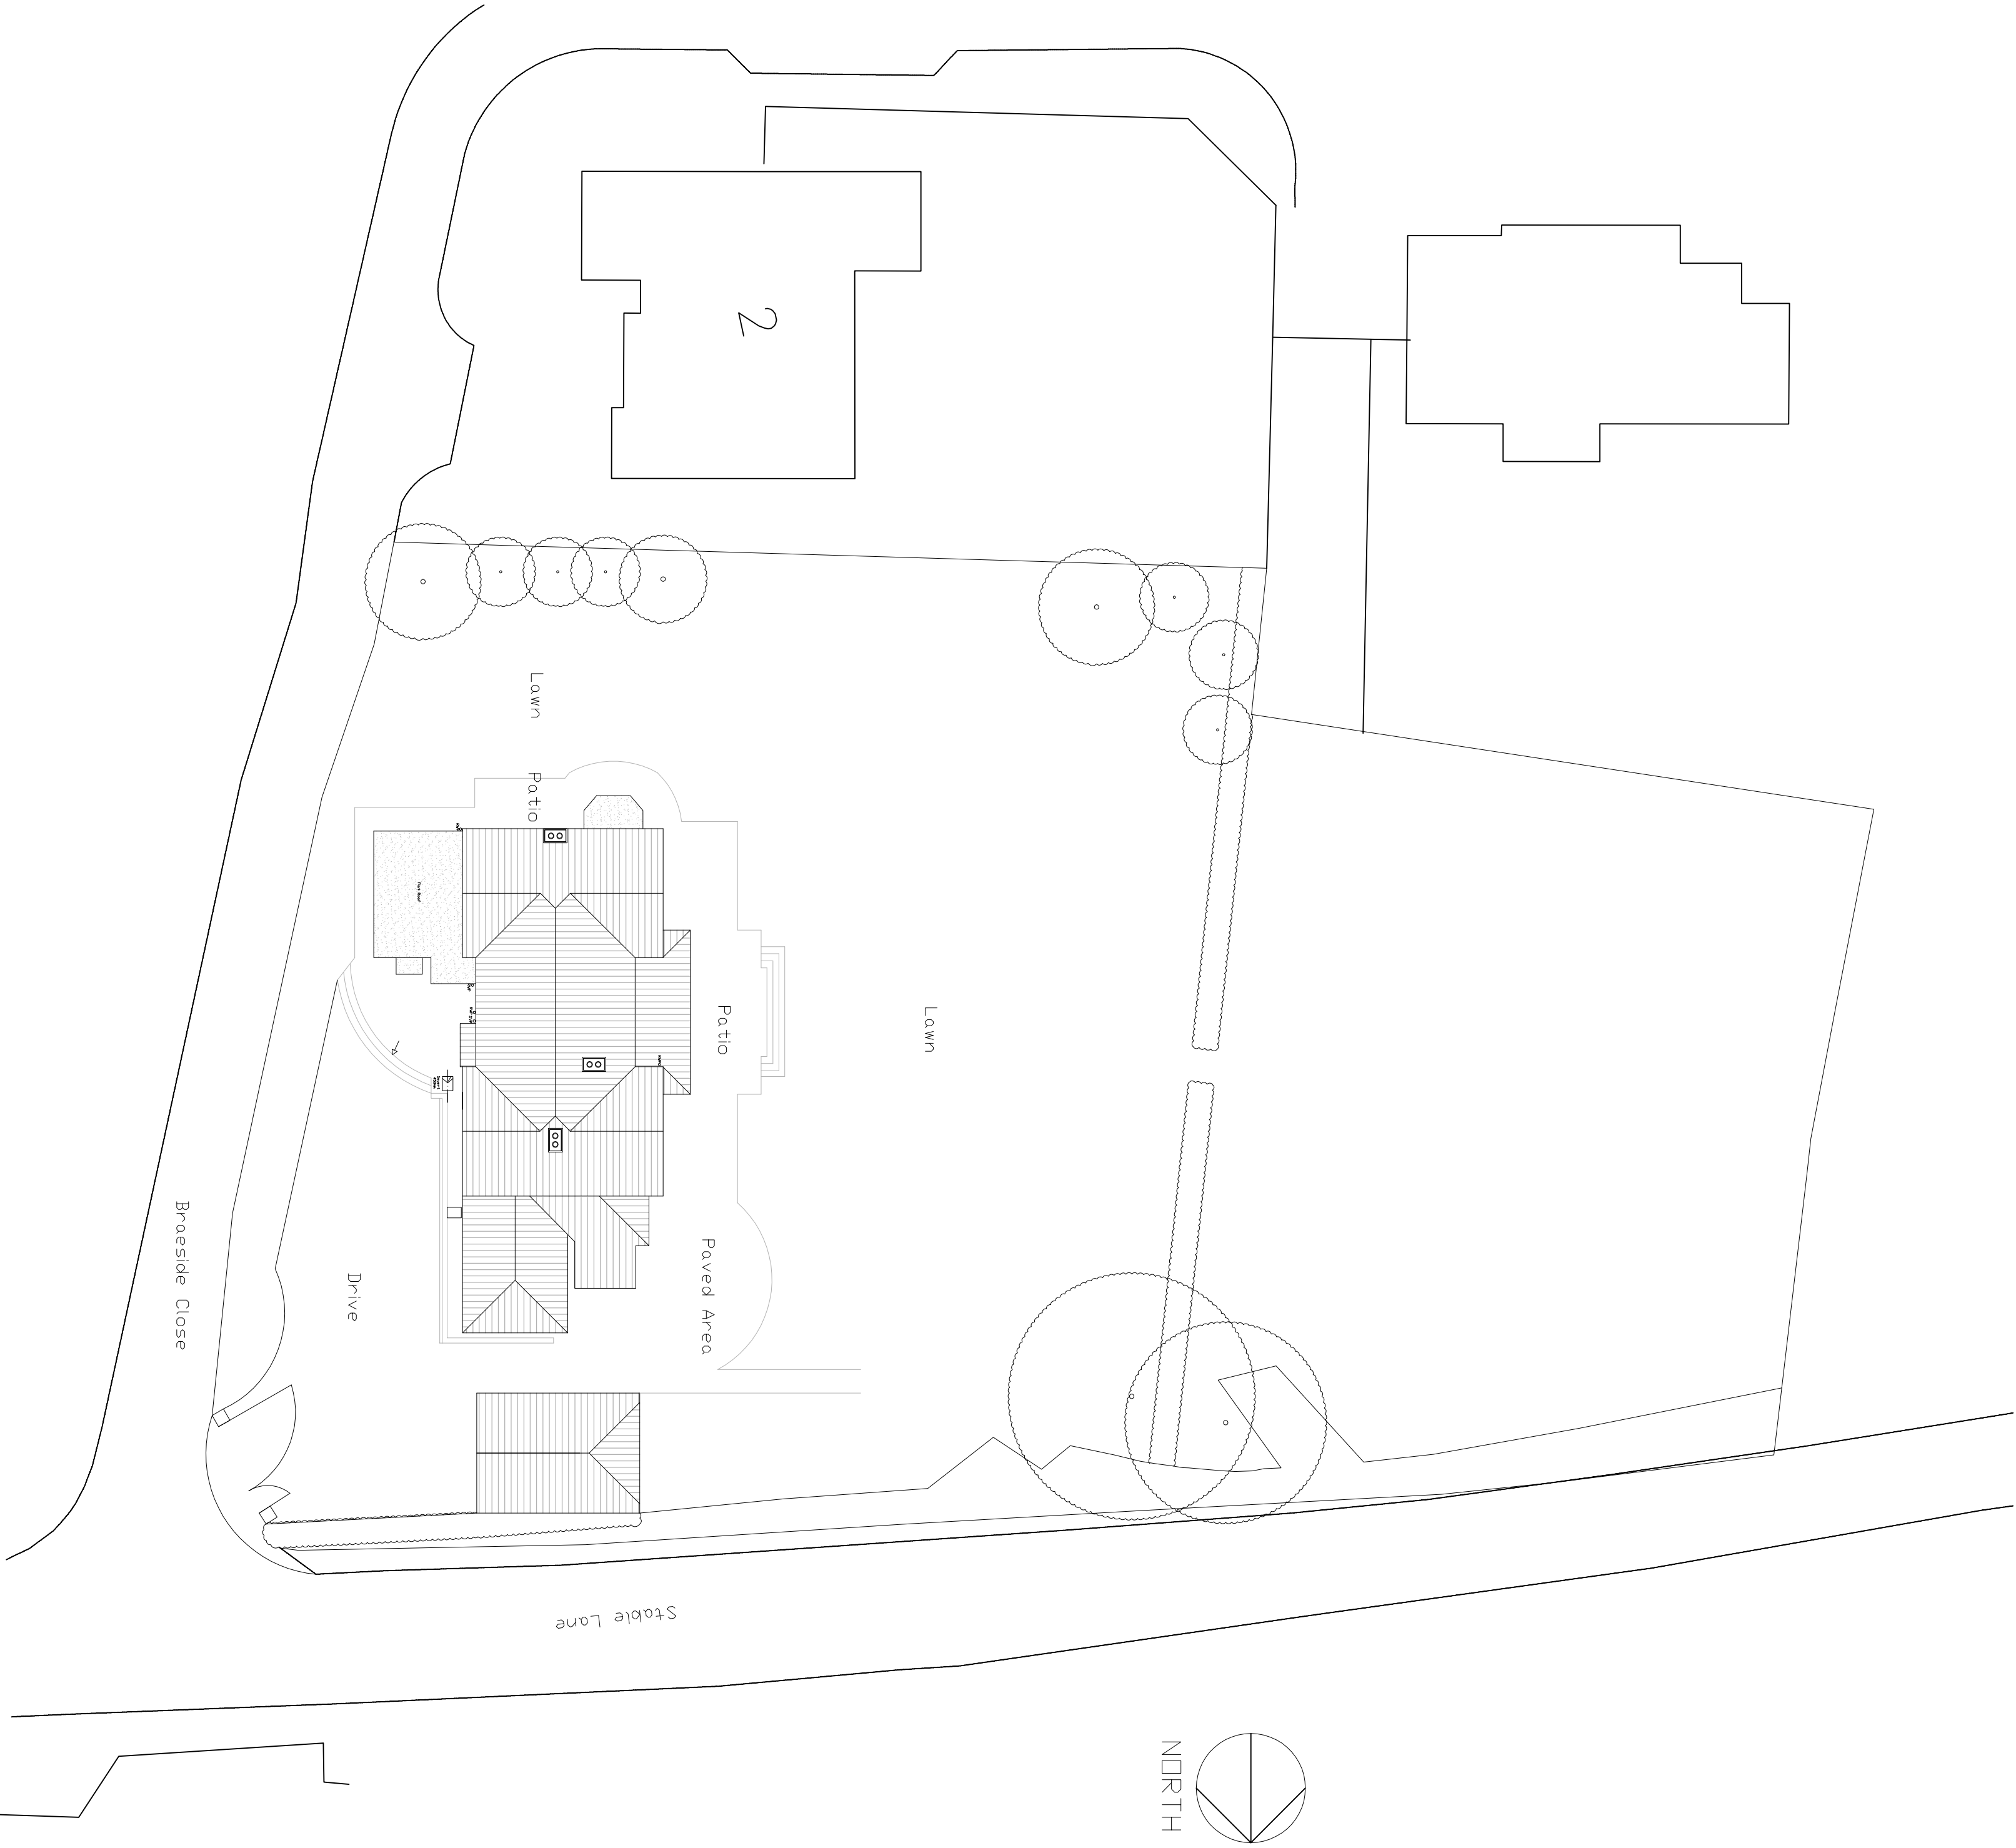

Ridge and hip beams 225x35mm
Rafters 150x65mm
Front & side slopes covered and tiled,
rear roof slopes felted and tiled

Colin Jesssey Associates

29 Parkfield Rd, Worthing, BN13 1EP, Tel. 01903 212019, www.colinjesssey.co.uk

Client	Braeside Sussex Limited	Paper Size	A1
Contract	Conversion		
At	Braeside Stable Lane, Findon, Worthing, BN14 0RR		
Title	Survey Block Plan & Cross Section		
DWG. No.	152.09.04	Scale:	1:50 & 1:200
Rev.		Date:	30/10/09
Details		Drawn By:	S.D.
Details		Dated:	
Details			