
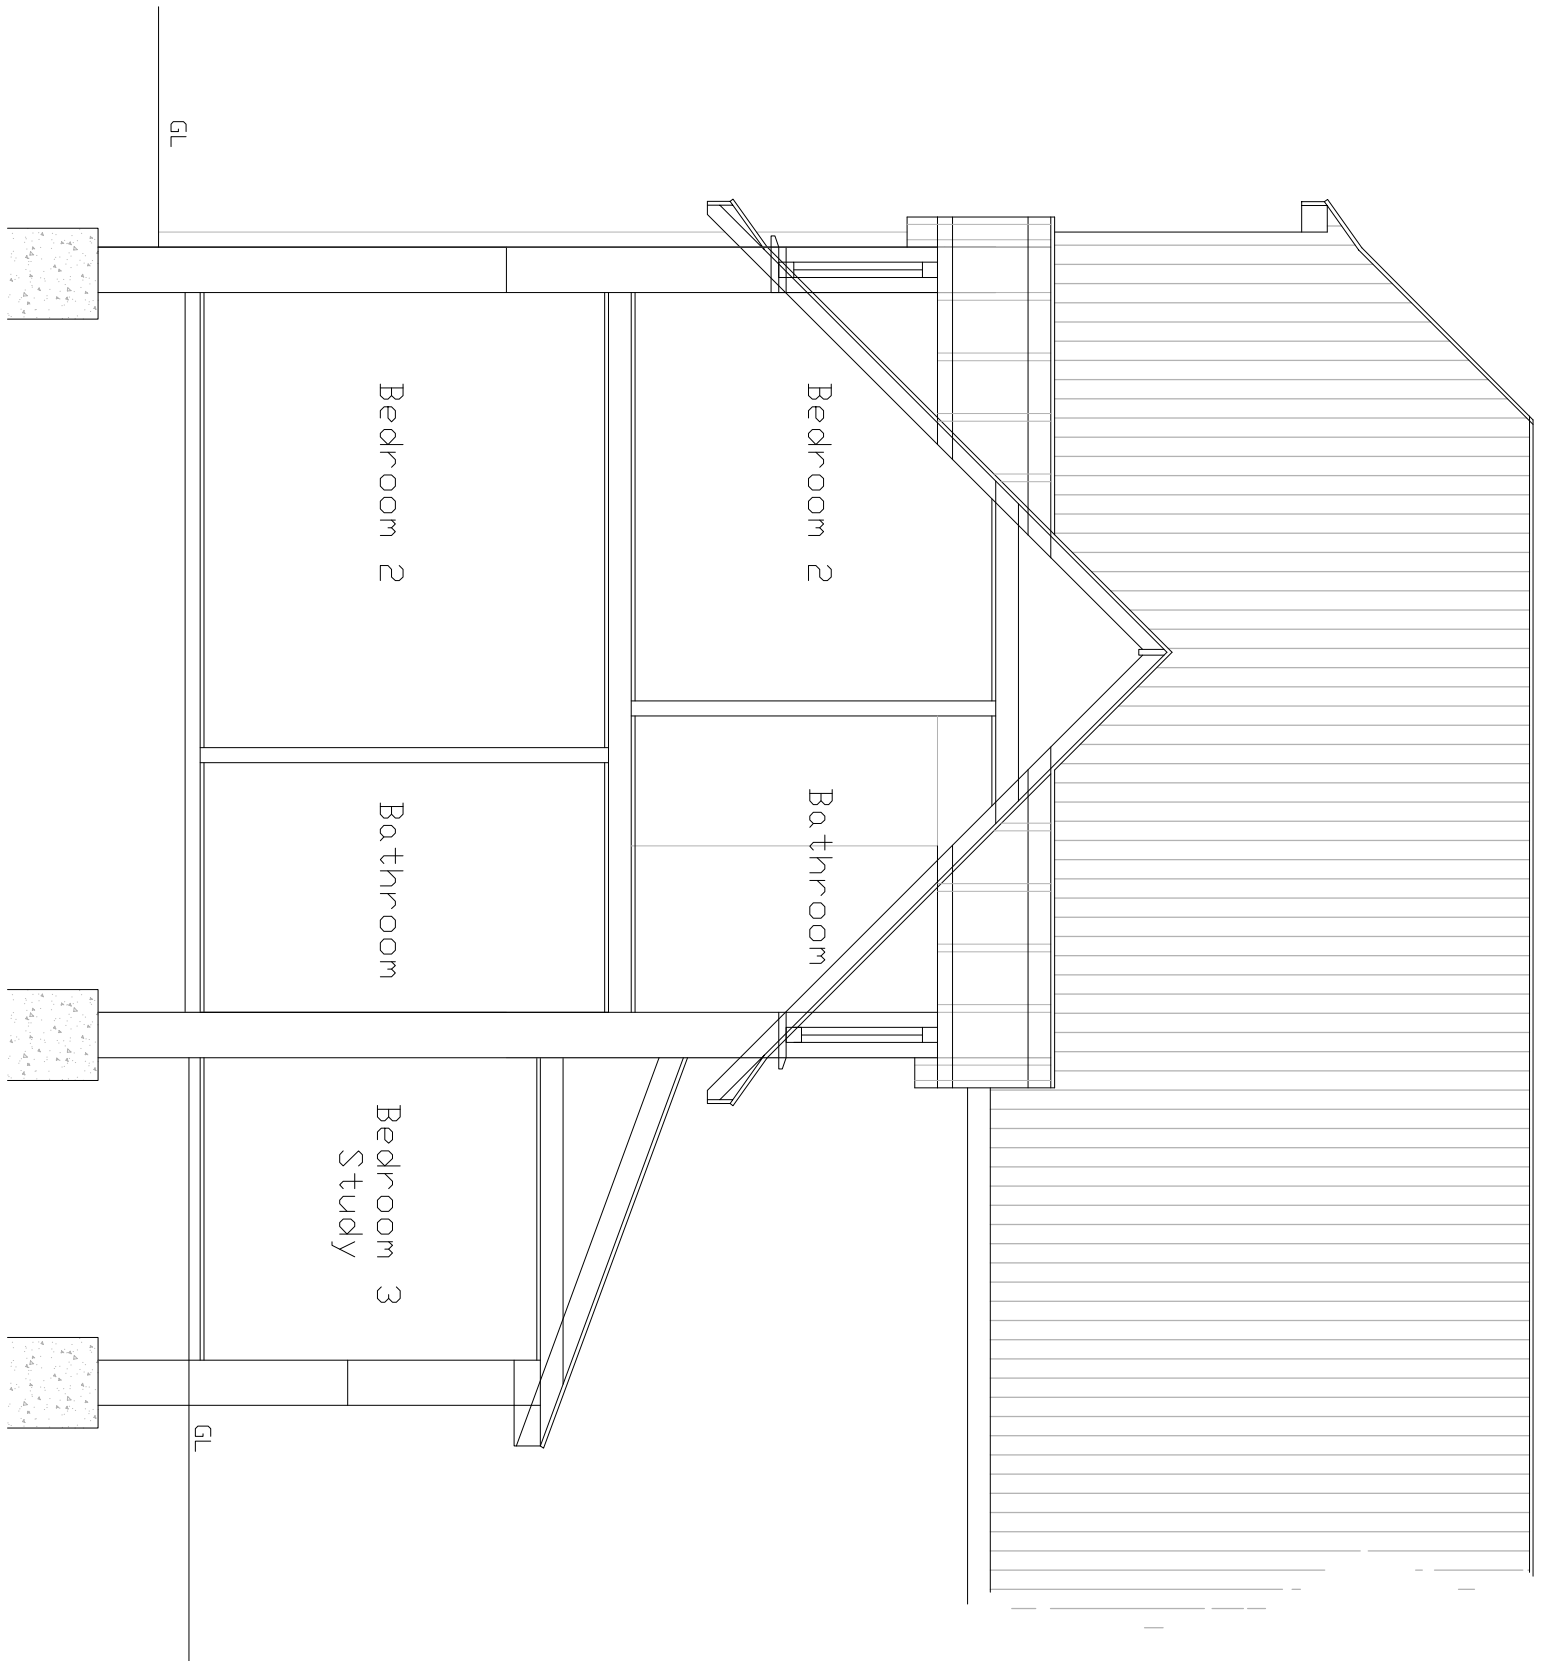


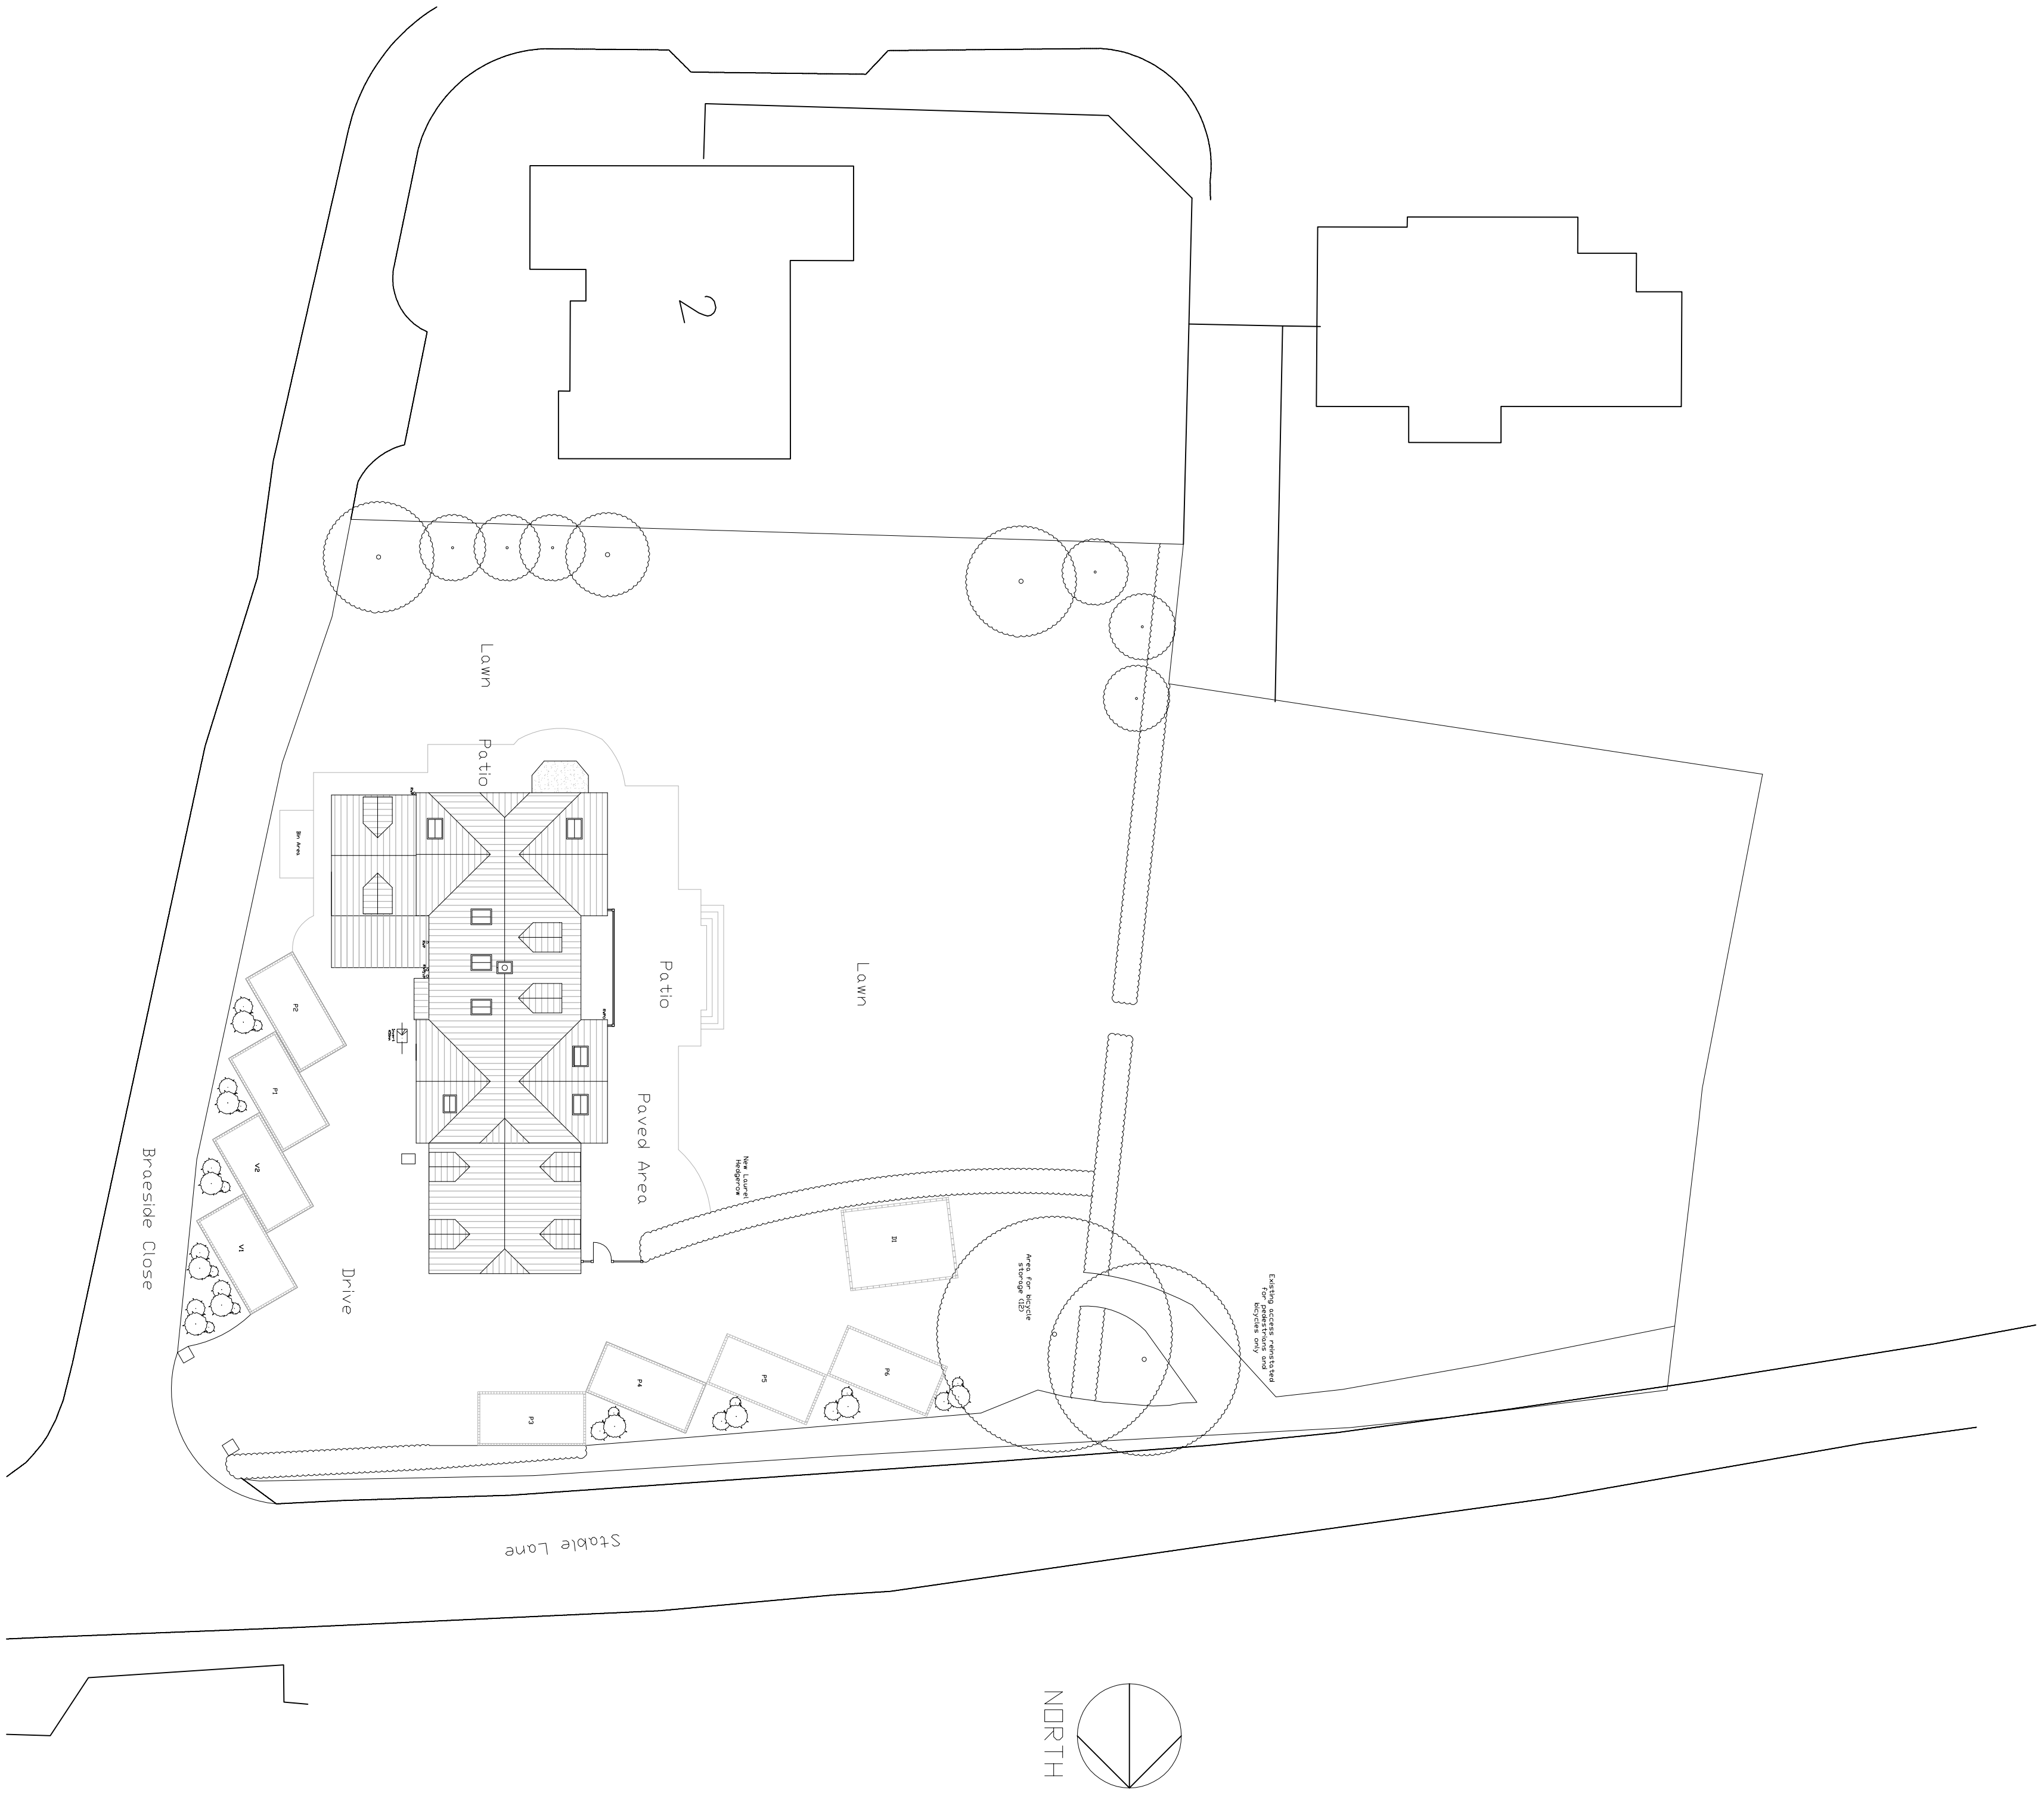

Typical Cross BB

29 Parkfield Rd, Worthing, BN13 1EP, Tel. 01903 212019, www.colinjesssey.co.uk									
Colin Jesssey Associates									
Client	Broeside Sussex Limited								Paper Size A1
Contract	Conversion								
At	Broeside Stable Lane, Findon, Worthing, BN14 0RR								
Title	Proposed Block Plan & Cross Sections								Drawn By: S.D
DWG. No.	152.10.09	Scale:	1:50 & 1:200	Date:	1/2/10				
Rev.	A								
Details	Planning								Date: 11/02/10
Details									