

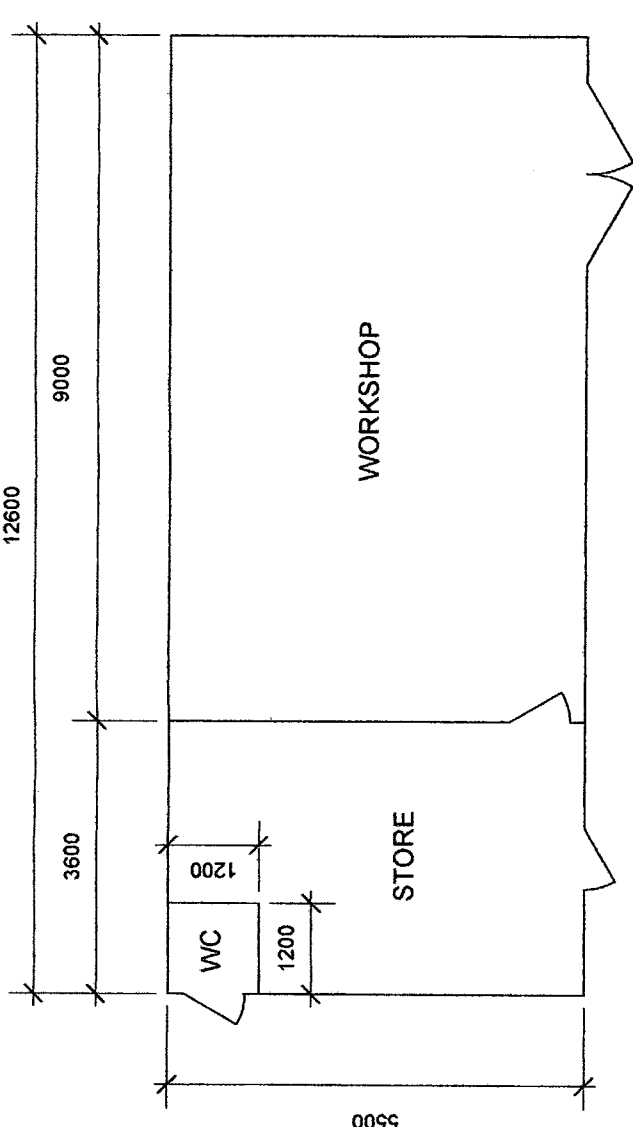
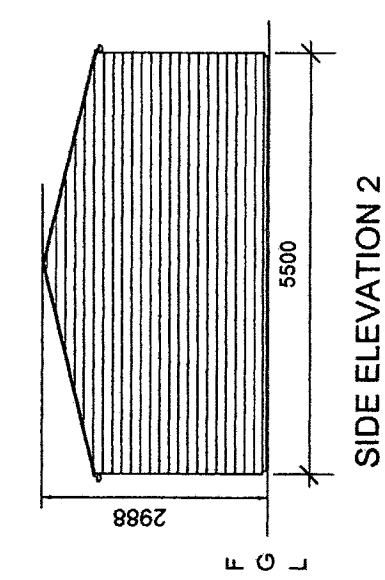
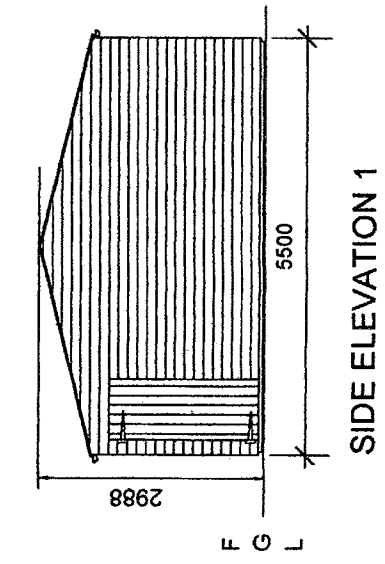


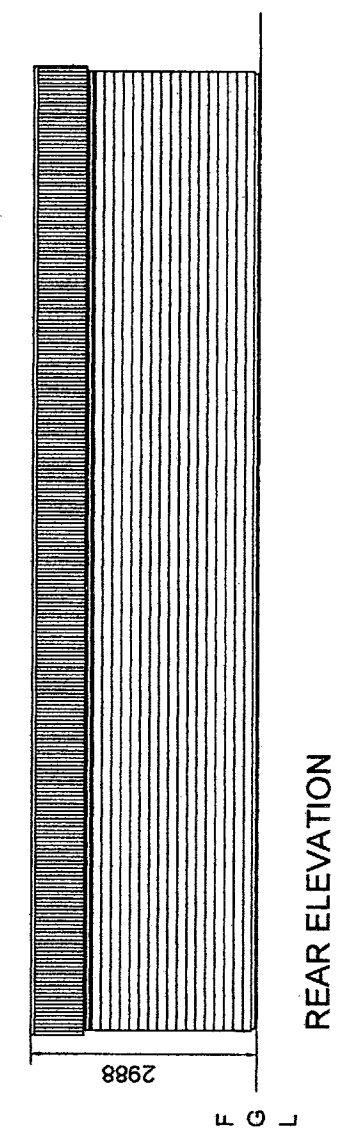

FOR PLANNING APPLICATION PURPOSES ONLY
ALL MEASUREMENTS TO BE CONFIRMED ON SITE

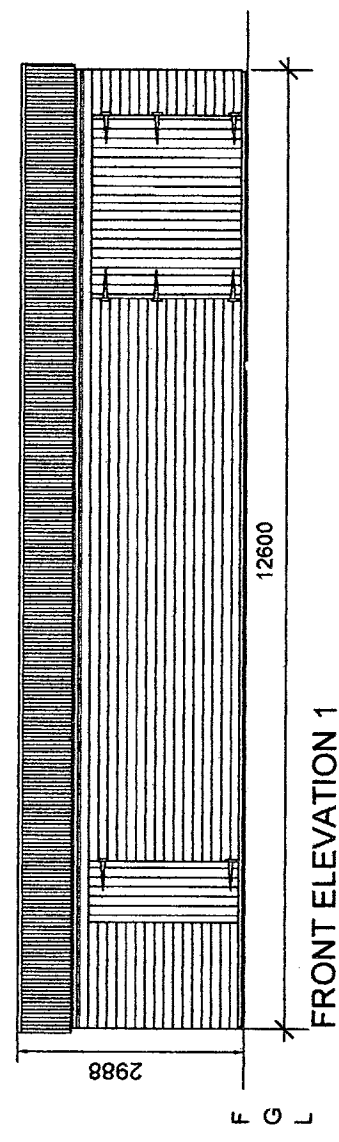

ARUN DISTRICT COUNCIL		
No.	FN	22
		07
RECEIVED		
4.5.07		

NOTES

- BIG 6 CORRUGATED SHEET ON 75mm X 47mm TRUSSES.
- PURLINS ARE A COMBINATION OF 125mm X 100mm AND 100mm X 47mm.
- FRAMEWORK 75mm X 47mm TREATED SOFTWOOD.
- 100mm PLASTIC RAINWATER GOODS TO FRONT & BACK.
- 14mm NOMINAL SHIPLAP CLADDING FIXED TO ALL EXTERNAL WALLS.
- ALL EXTERNAL TIMBER IS TANNALISED

Rev	Revision details	Signed/Date
Drawn:	Signed	Date
Designed:	G. COOKE	23/02/07
Checked:		
Approved:		
File ref:		
Telephone No:		

BROADFIELD STABLES

Client
Mr Peter Bradley
The Vale Stables, Findon Road,
Findon Valley, Worthing BN14 0RA

Project Name
Proposed Workshop

Drawing Title
Proposed Plan & Elevations

Drawing No	Scale at A3	Rev
DRG 01	1:100	