




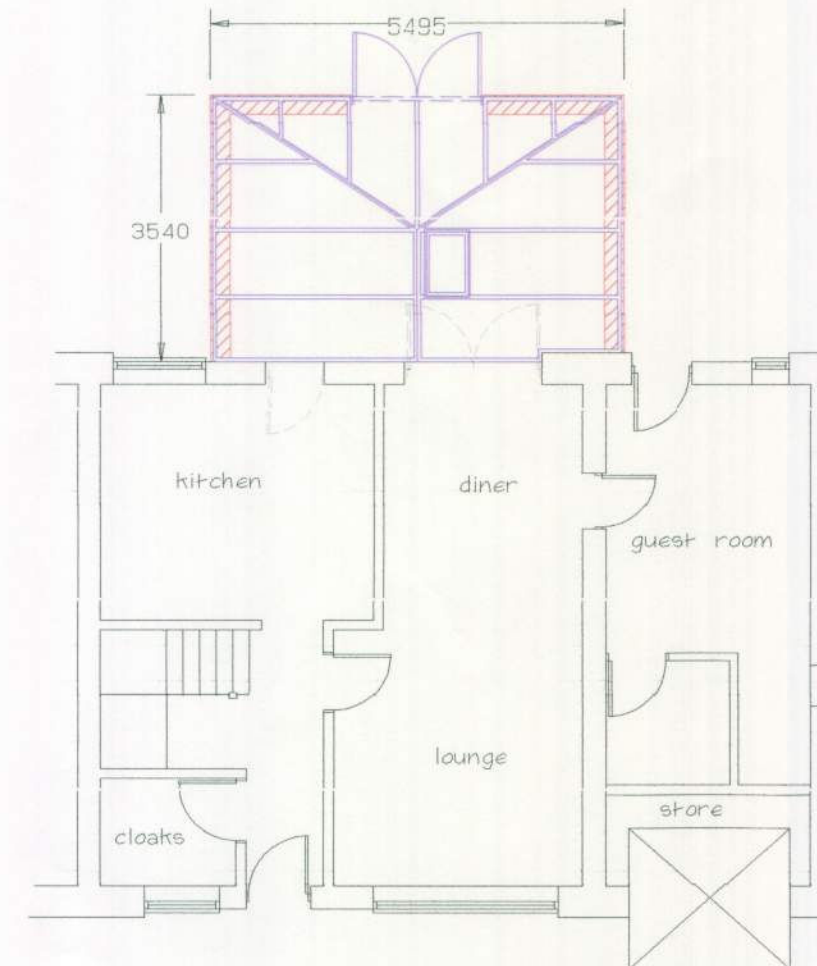

front elevation

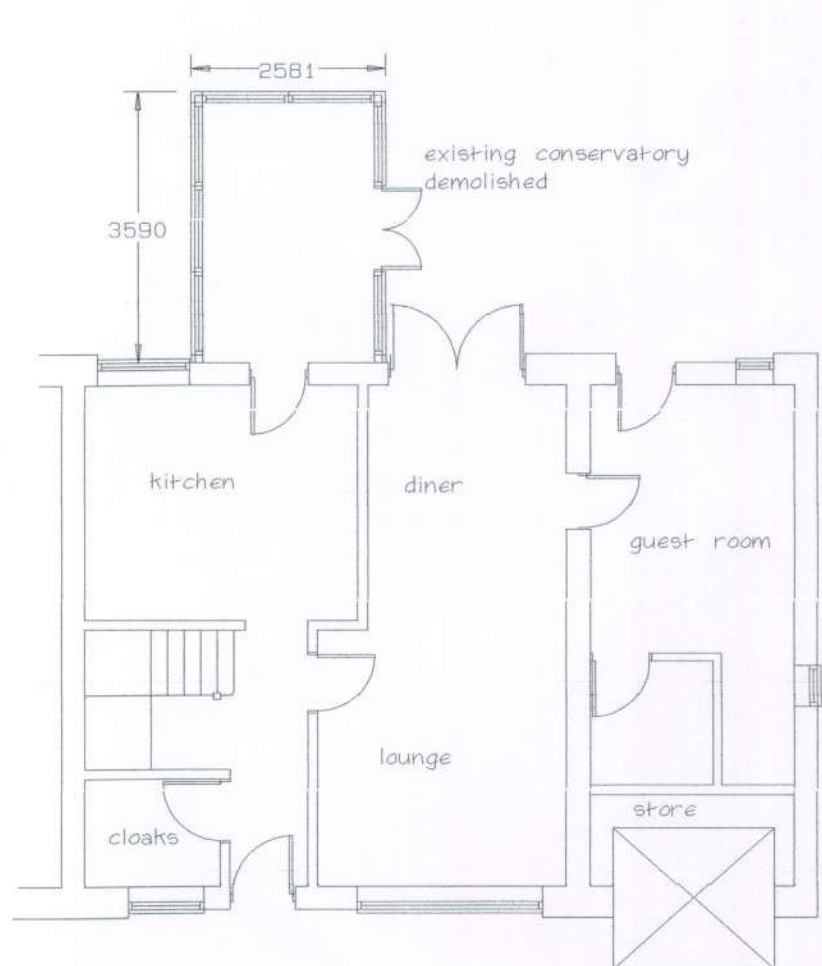

rear elevation - existing

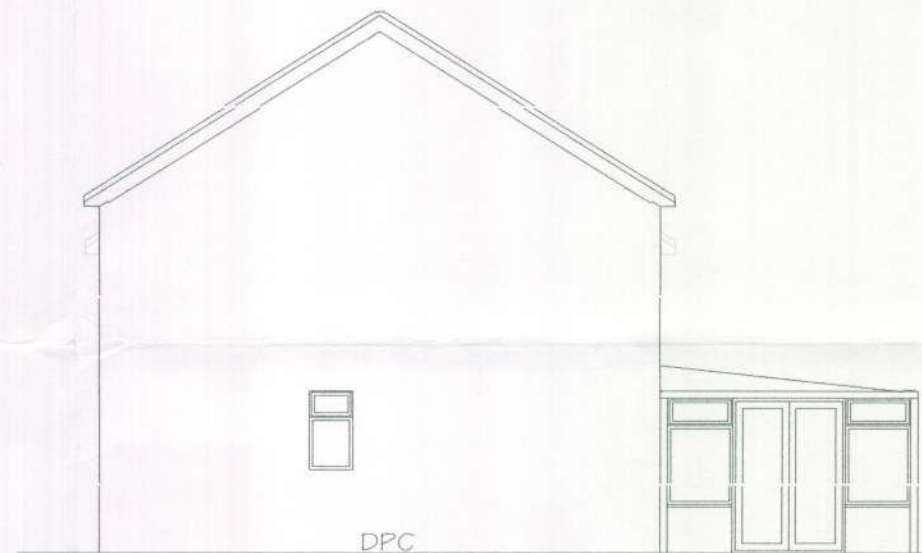

West elevation - existing



East elevation - existing




front elevation



rear elevation - proposed



West elevation - proposed

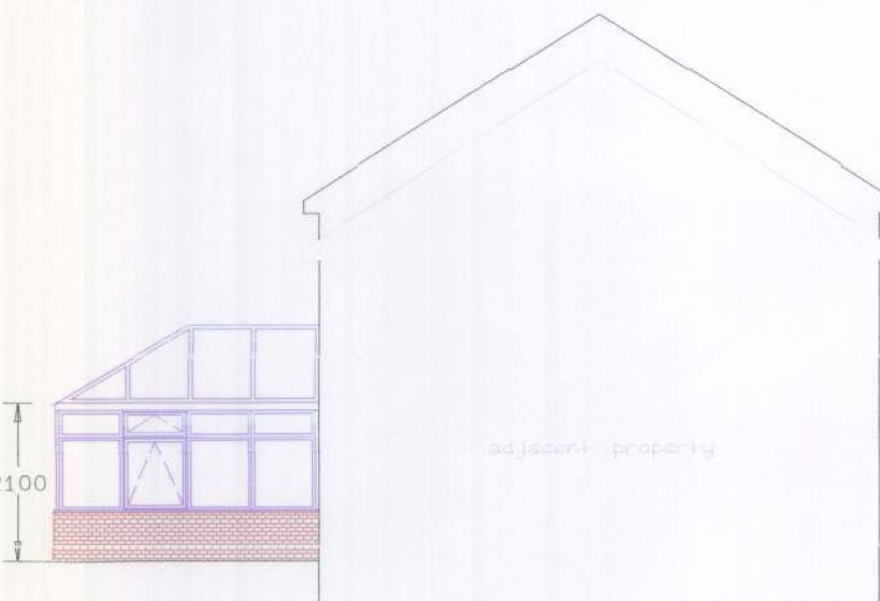

East elevation - proposed

DAVID DAWSON
Architectural Services

Tel / Fax: 01903 764515

Client: Shaws Glass 66 North Street HORSHAM	Ratio: 1:100	Drawing No: SK / 1
Project: Conservatory for:- Mr. & Mrs. Hide 53 Homewood Findon	Job No: 29/2290	Rev No:
Drawing Title: Planning Application	Date: April 09	
	8 Fifth Avenue LANCING West Sussex BN15 9QA Mobile: 07990 527999 e-mail: DEDAS@talktalk.net	

Planning Notes:
All height dimensions taken from dpc
(approx 150 above ground level)
Brickwork to match existing property