



ARUN DISTRICT COUNCIL			
No.	FN	27	06
MINOR AMENDMENT			
RECEIVED	15/6/06		

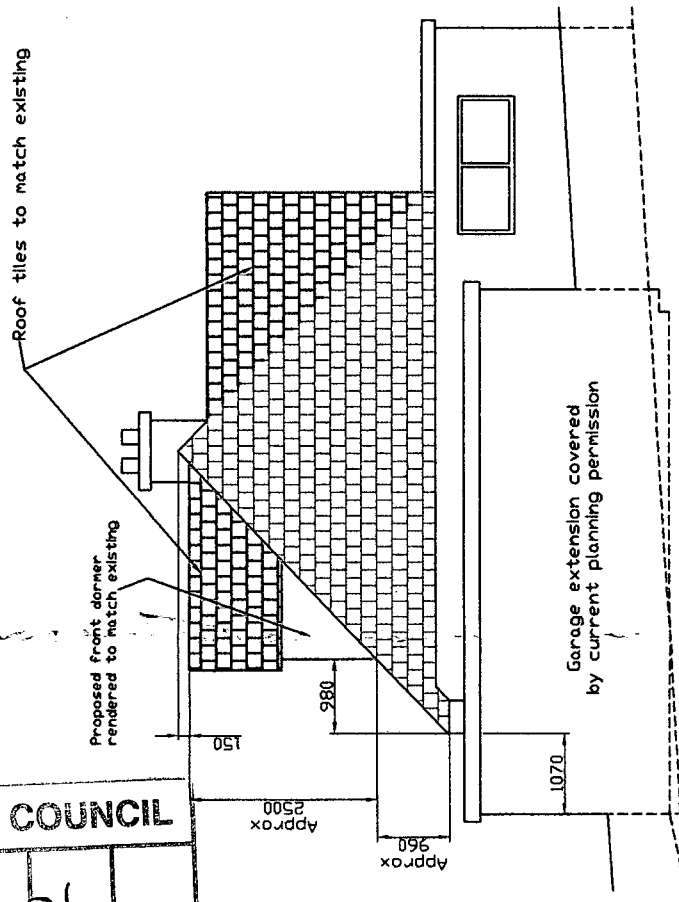

South Elevation

1-100

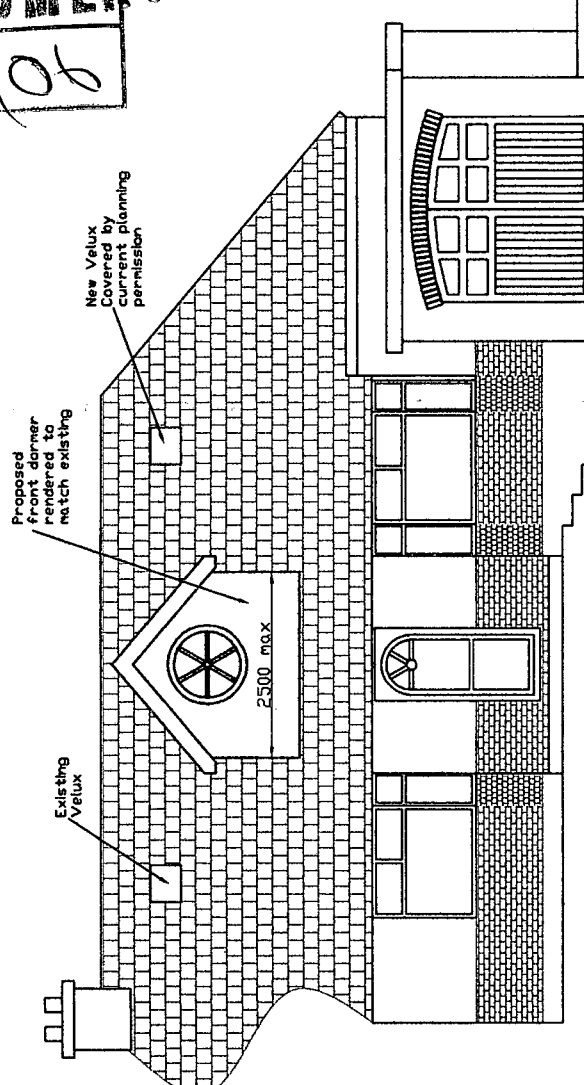

West Elevation