


No.	27	06
MINOR AMENDMENT		
RECEIVED	15/6/06.	

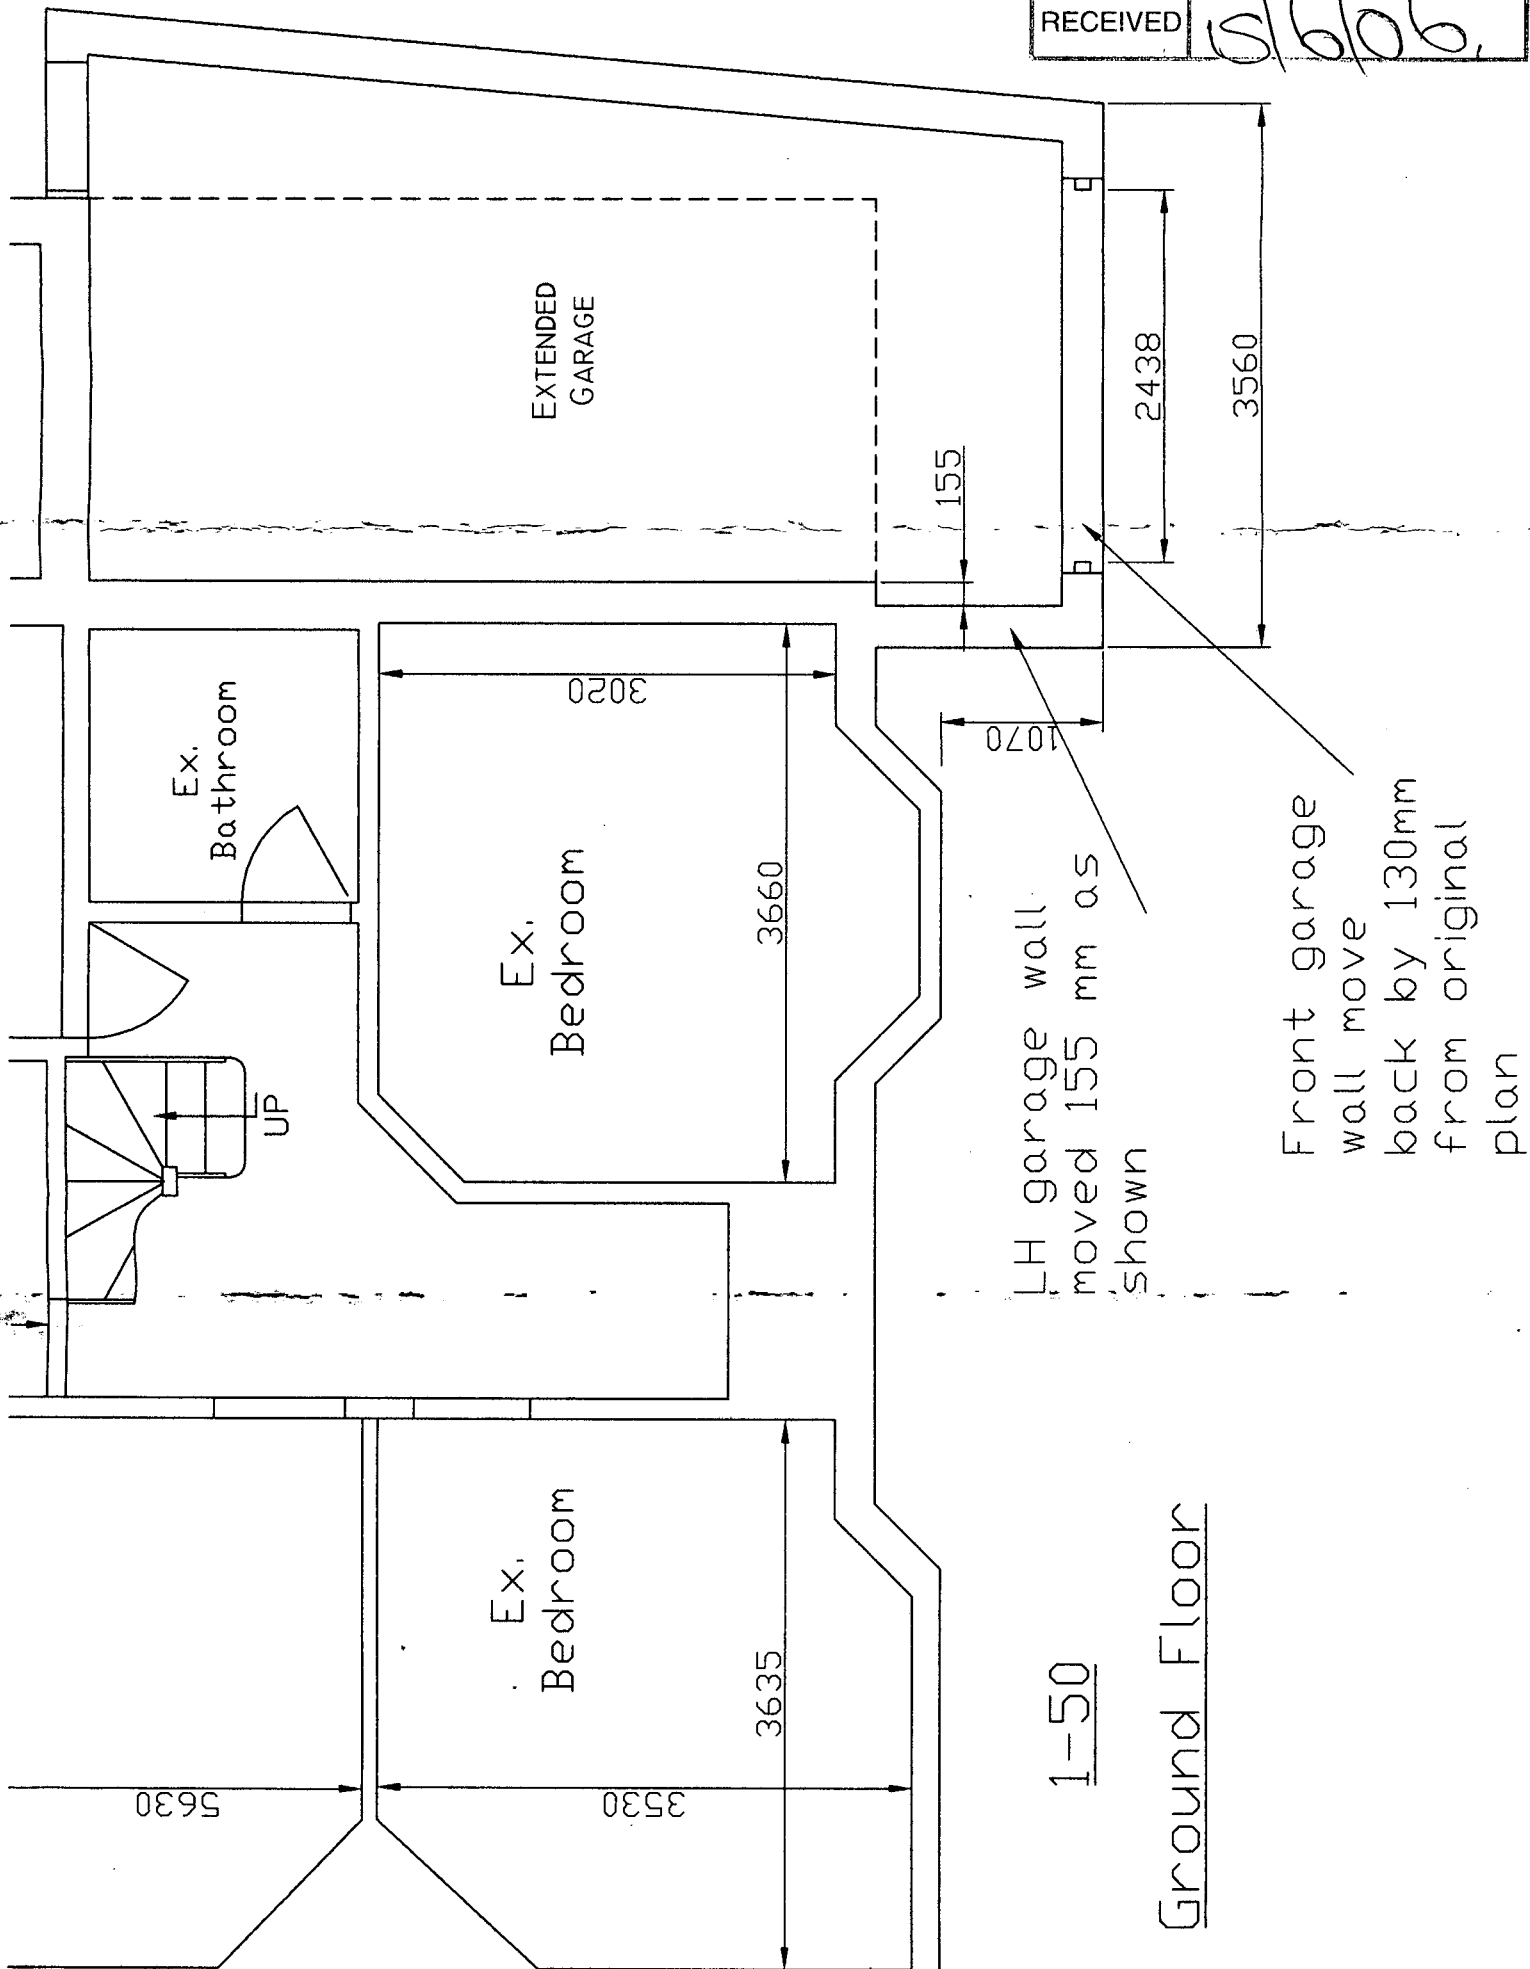

1-50

Ground Floor