


ARUN DISTRICT COUNCIL

No.	FN	27	06	
RECEIVED		3.4.06.		

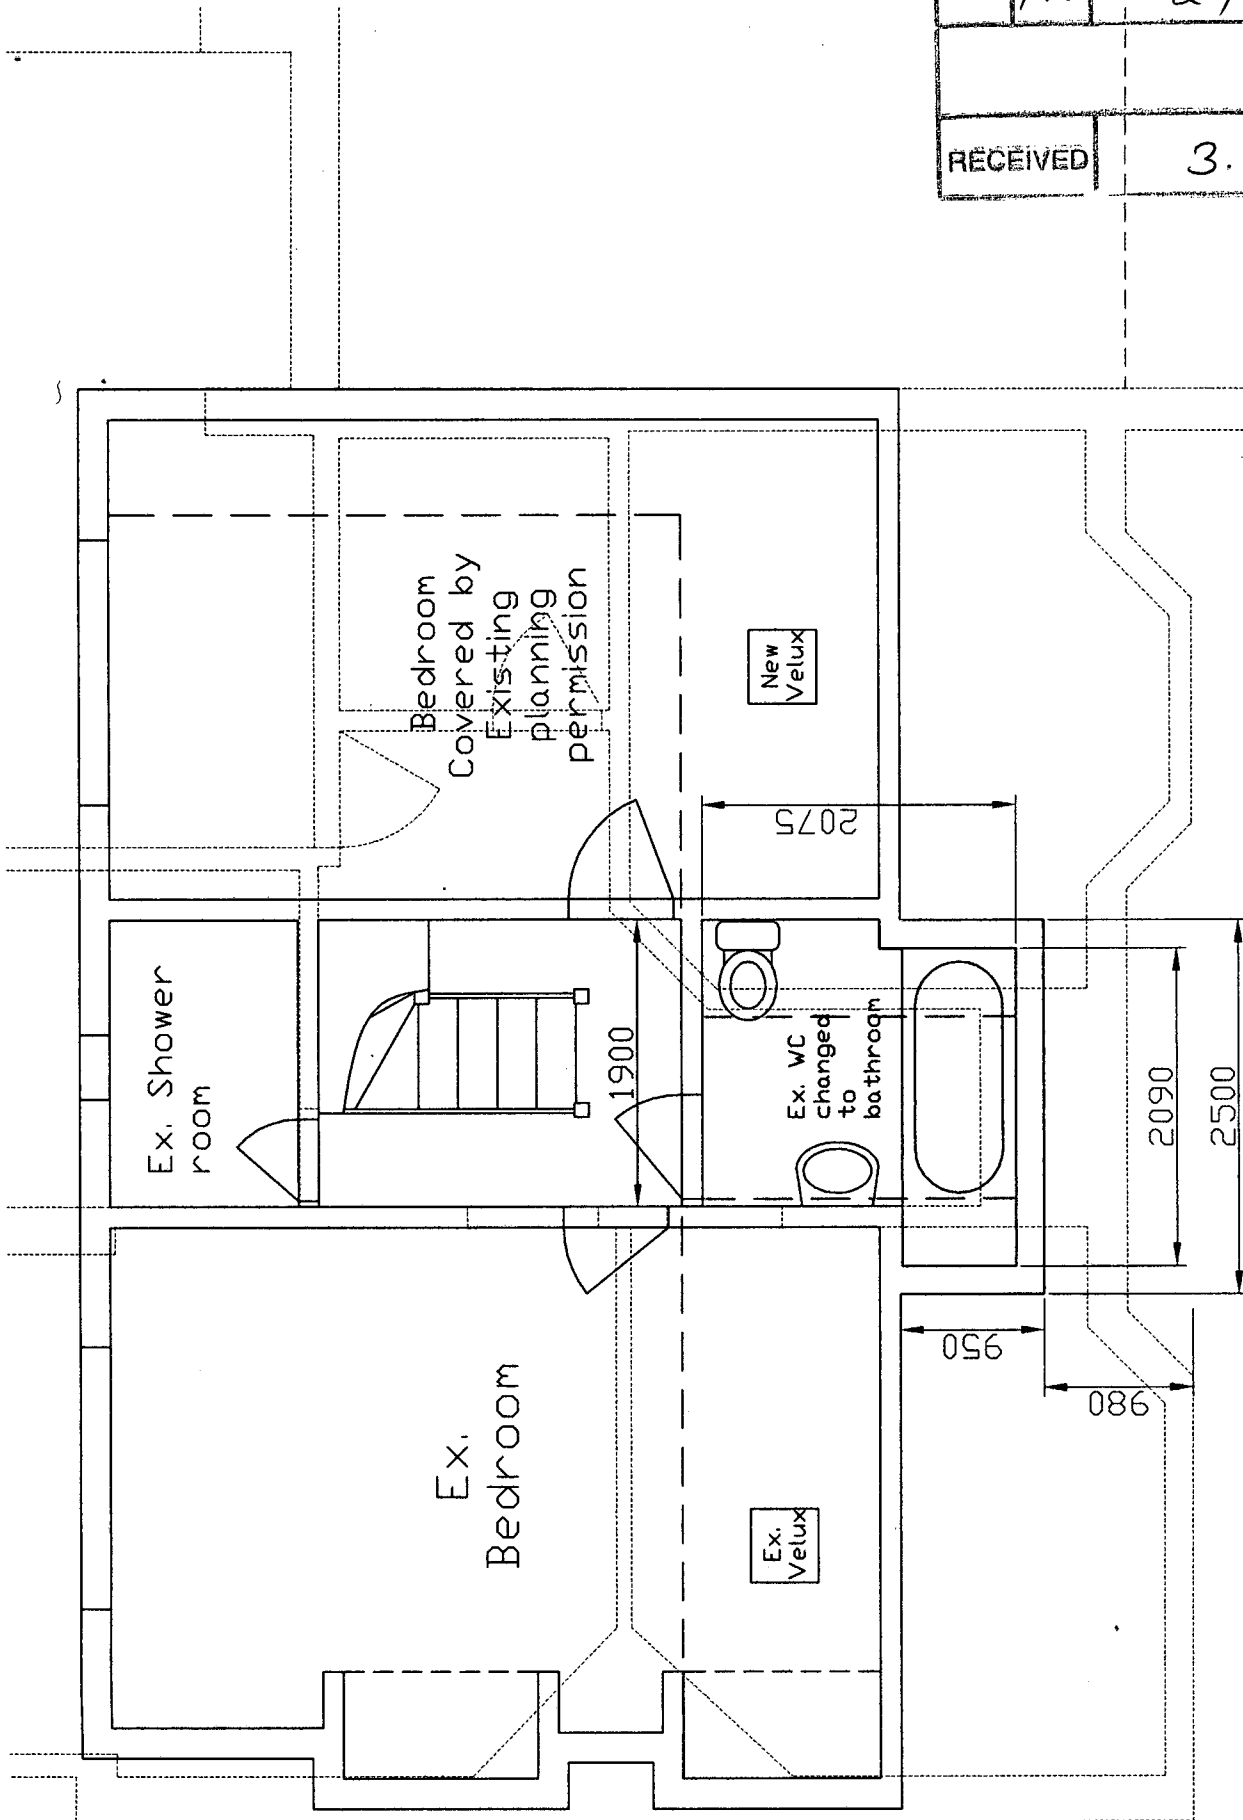

First Floor
Proposal in Red

1-50