



|          |    |         |    |
|----------|----|---------|----|
| No.      | FN | 27      | 06 |
| RECEIVED |    | 3.4.06, |    |

South & West Elevations  
Showing Extension Covered  
by Existing Planning  
Permission With Proposed  
Front Dormer & Side Profile  
Proposal in Red

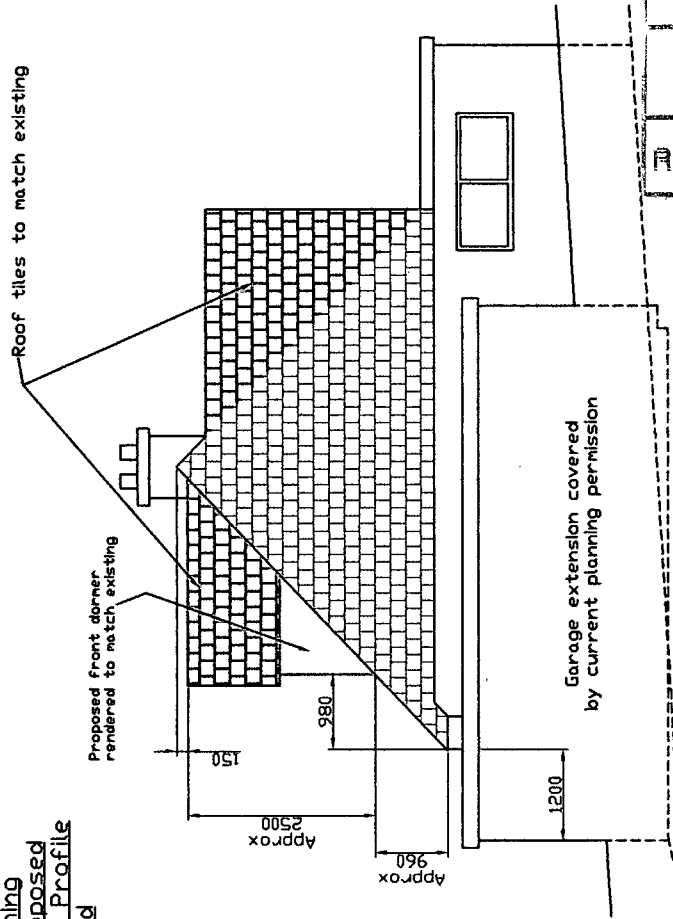

South Elevation

1-100

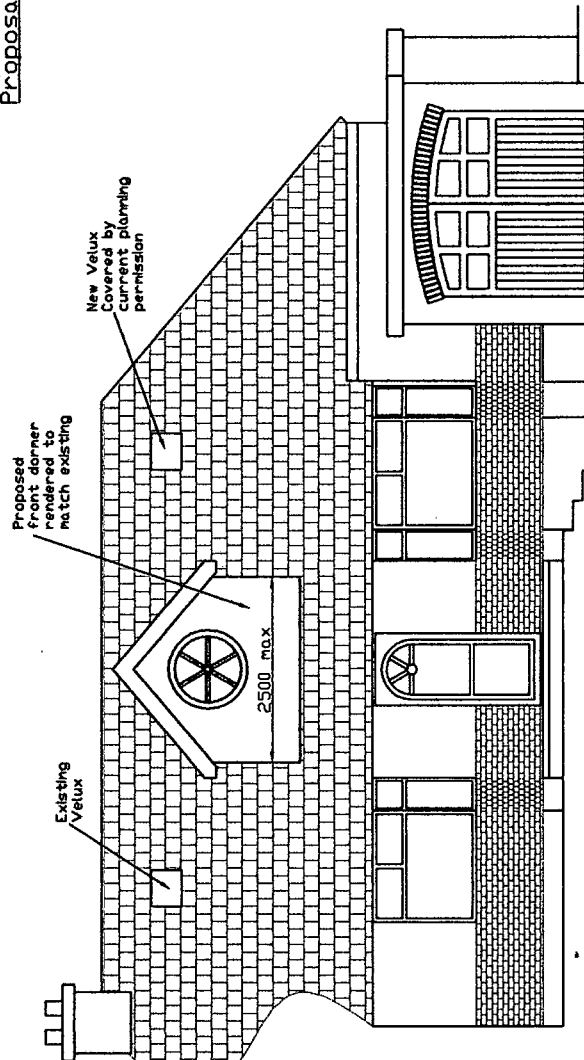

West Elevation