



notes:
 In no case are scaled dimensions to be used for setting out. Figured dimensions to take preference over scaled. Contractor is to check and report all discrepancies.
 All relevant structural information is to accompany this drawing and all sizes etc. quoted adhered to.


ARUN DISTRICT COUNCIL			
No.	FN	35	10

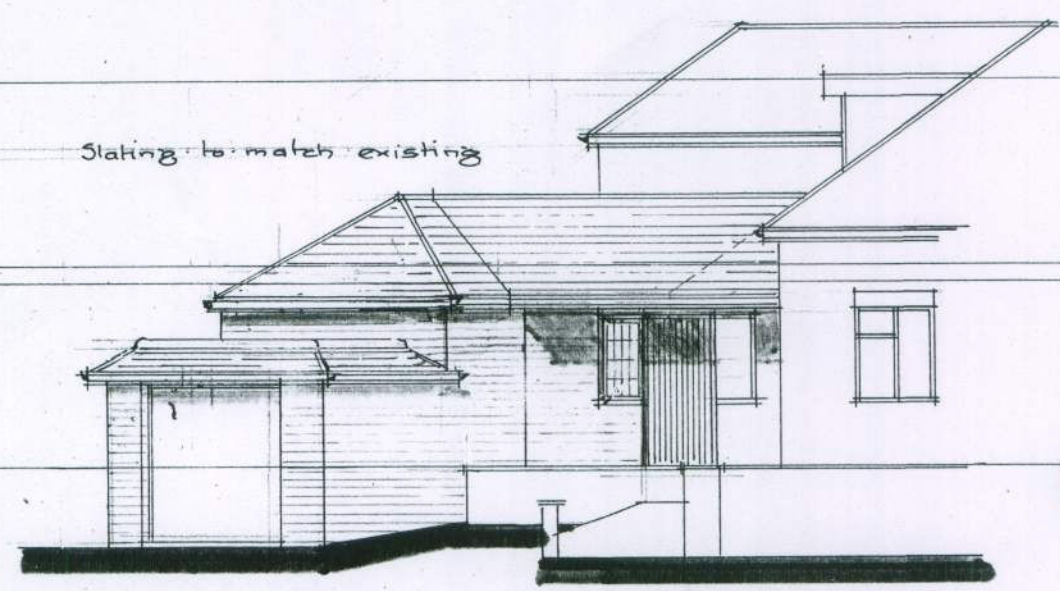


south-west elevation

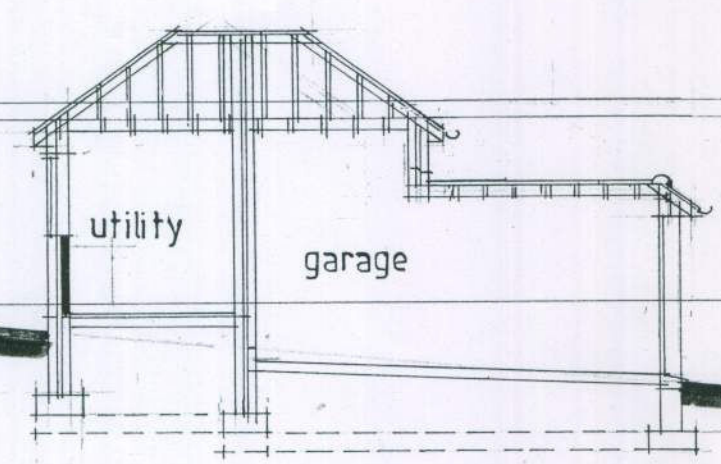


section a-a

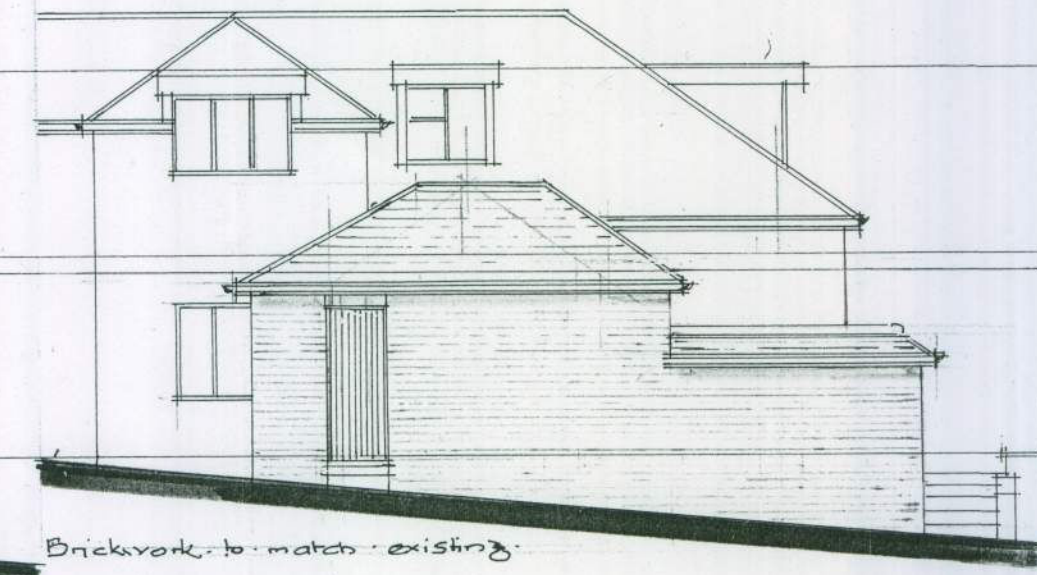


north-west elevation

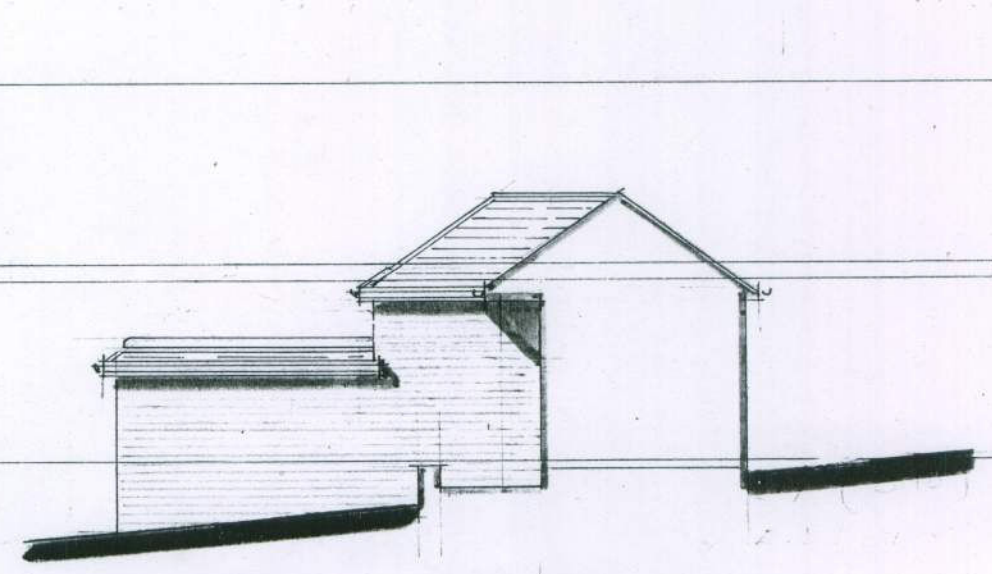


south elevation

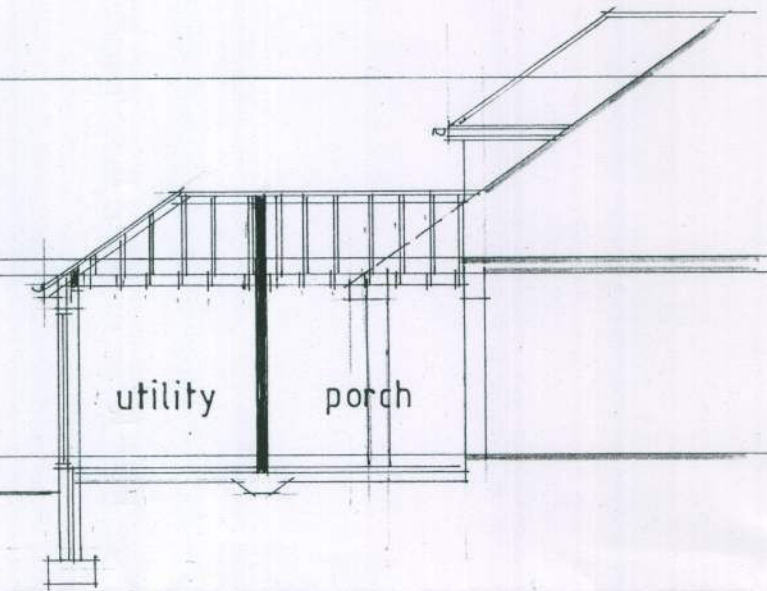


section b-b

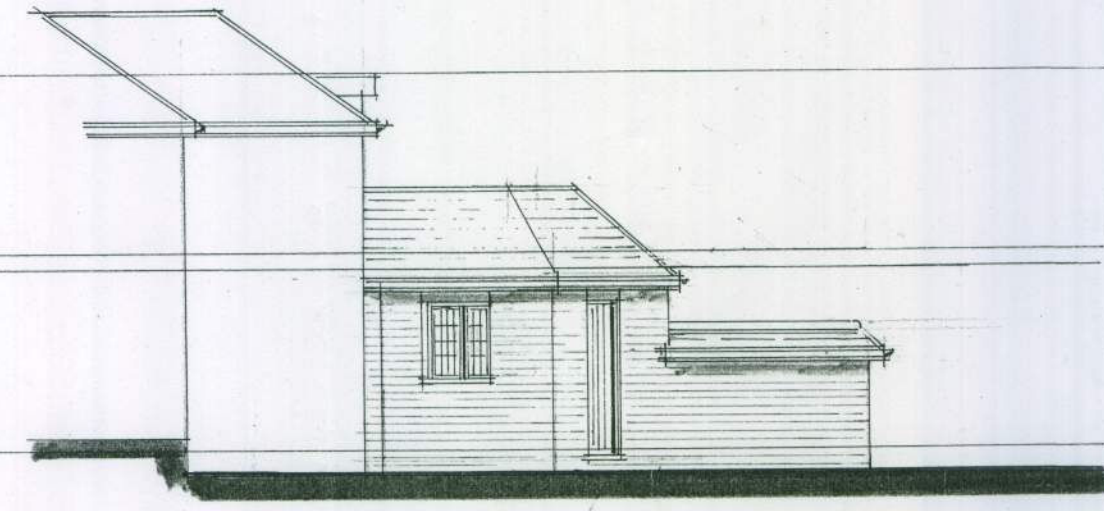

north-east elevation

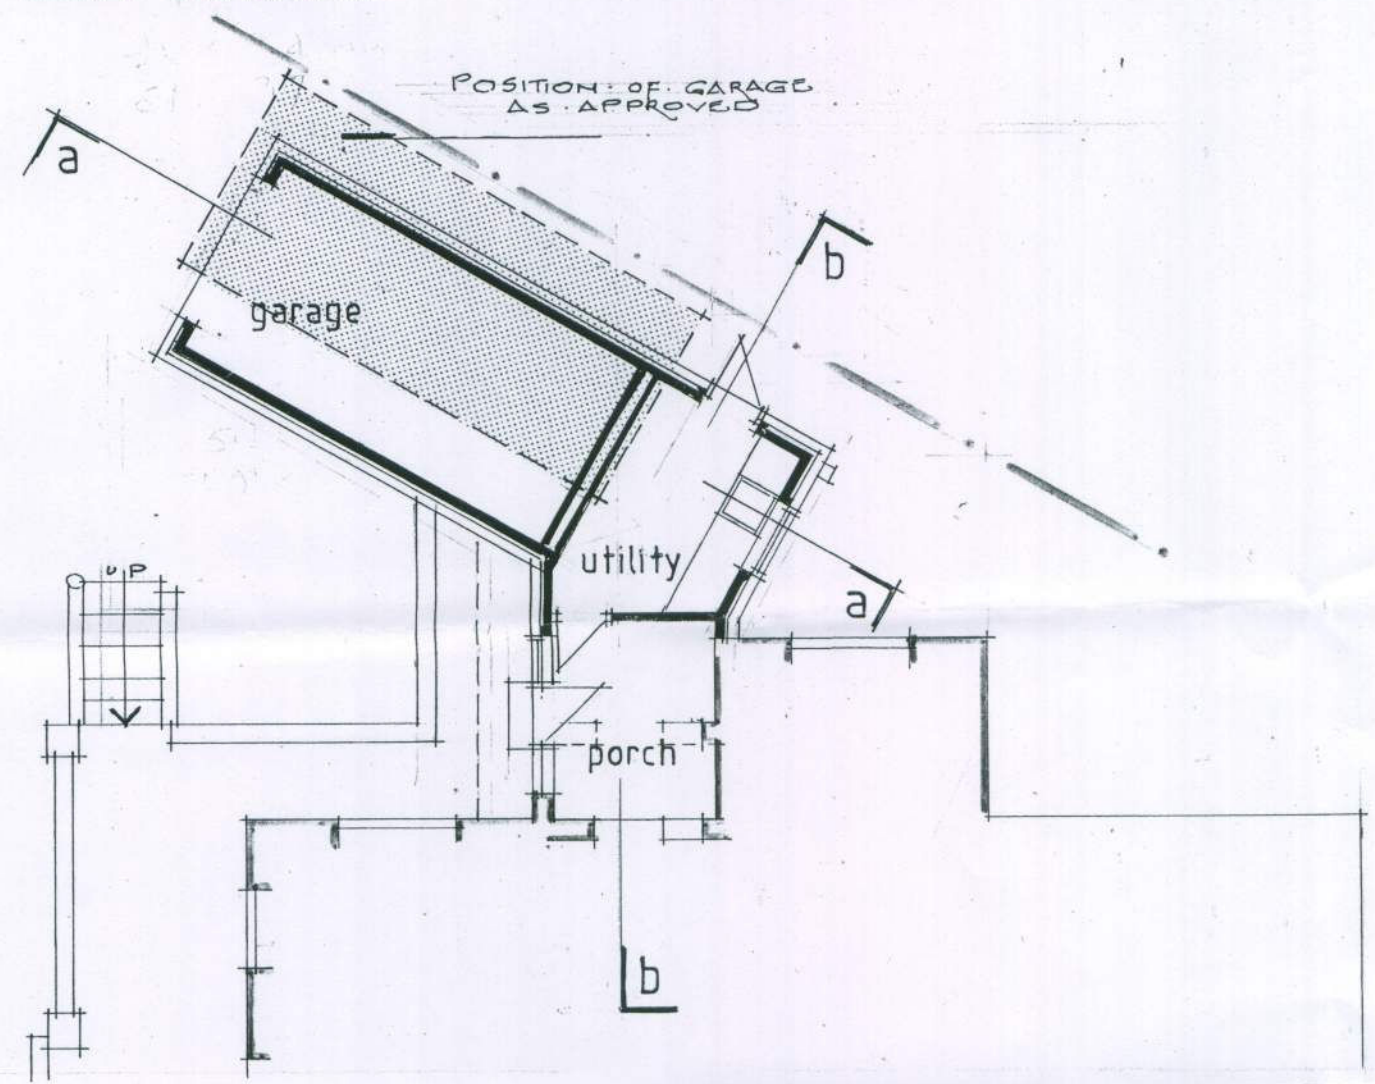

ground floor plan

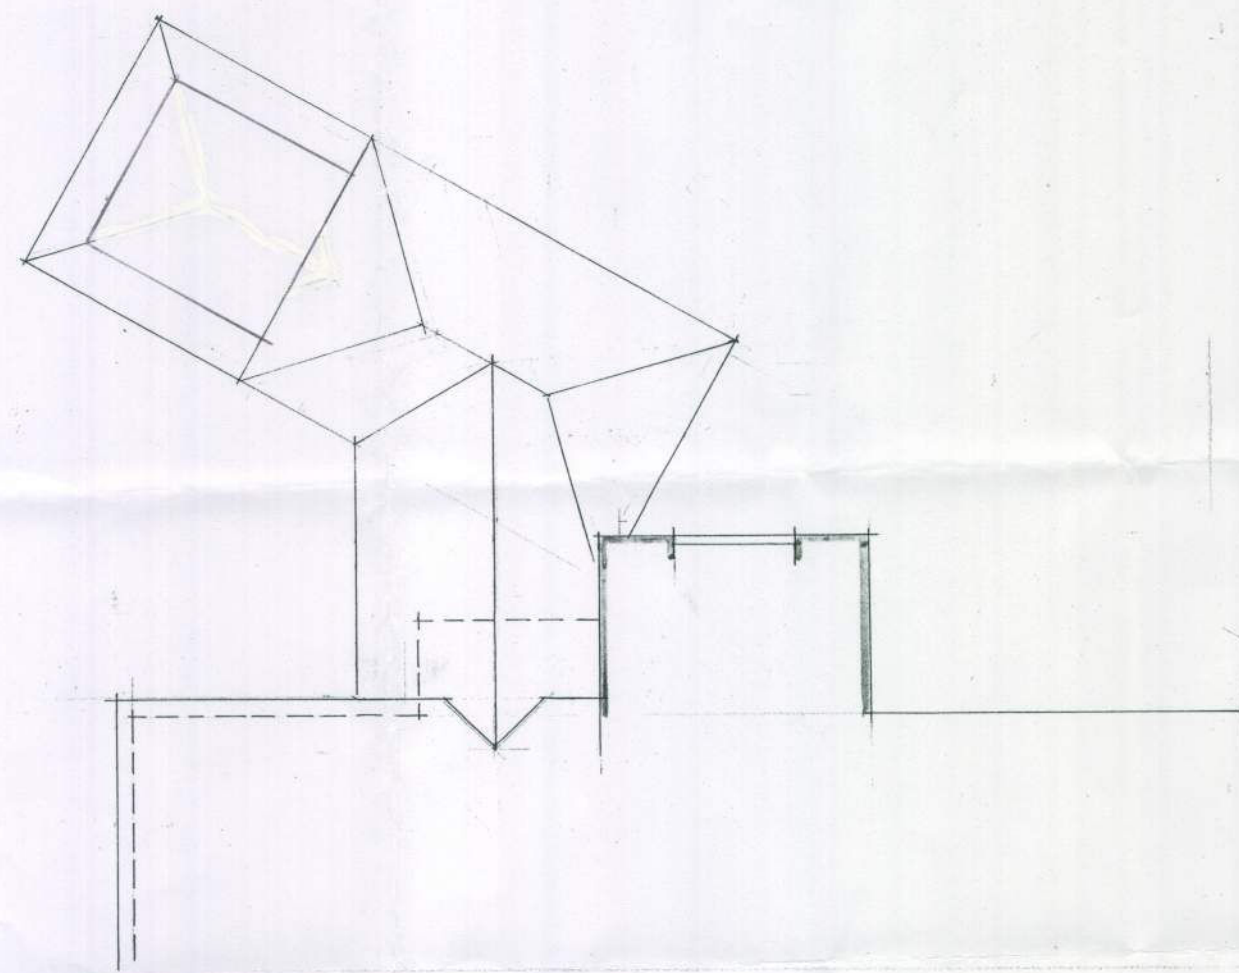

roof plan

Roof amendments		n.j.c	may 10
amendments		by	date
project Proposed alterations & additions 'downside' stable lane findon w. sussex			
client b. quinn			
title amendment			
drg. no. 108167/4a		date jan 2010	
scales 1/100		drwn. n.j.c	
 n associates Architectural Consultants Surveyors		'South House' High Street Findon, Worthing Sussex BN14 0TA Tel: Findon (01903) 872059	