


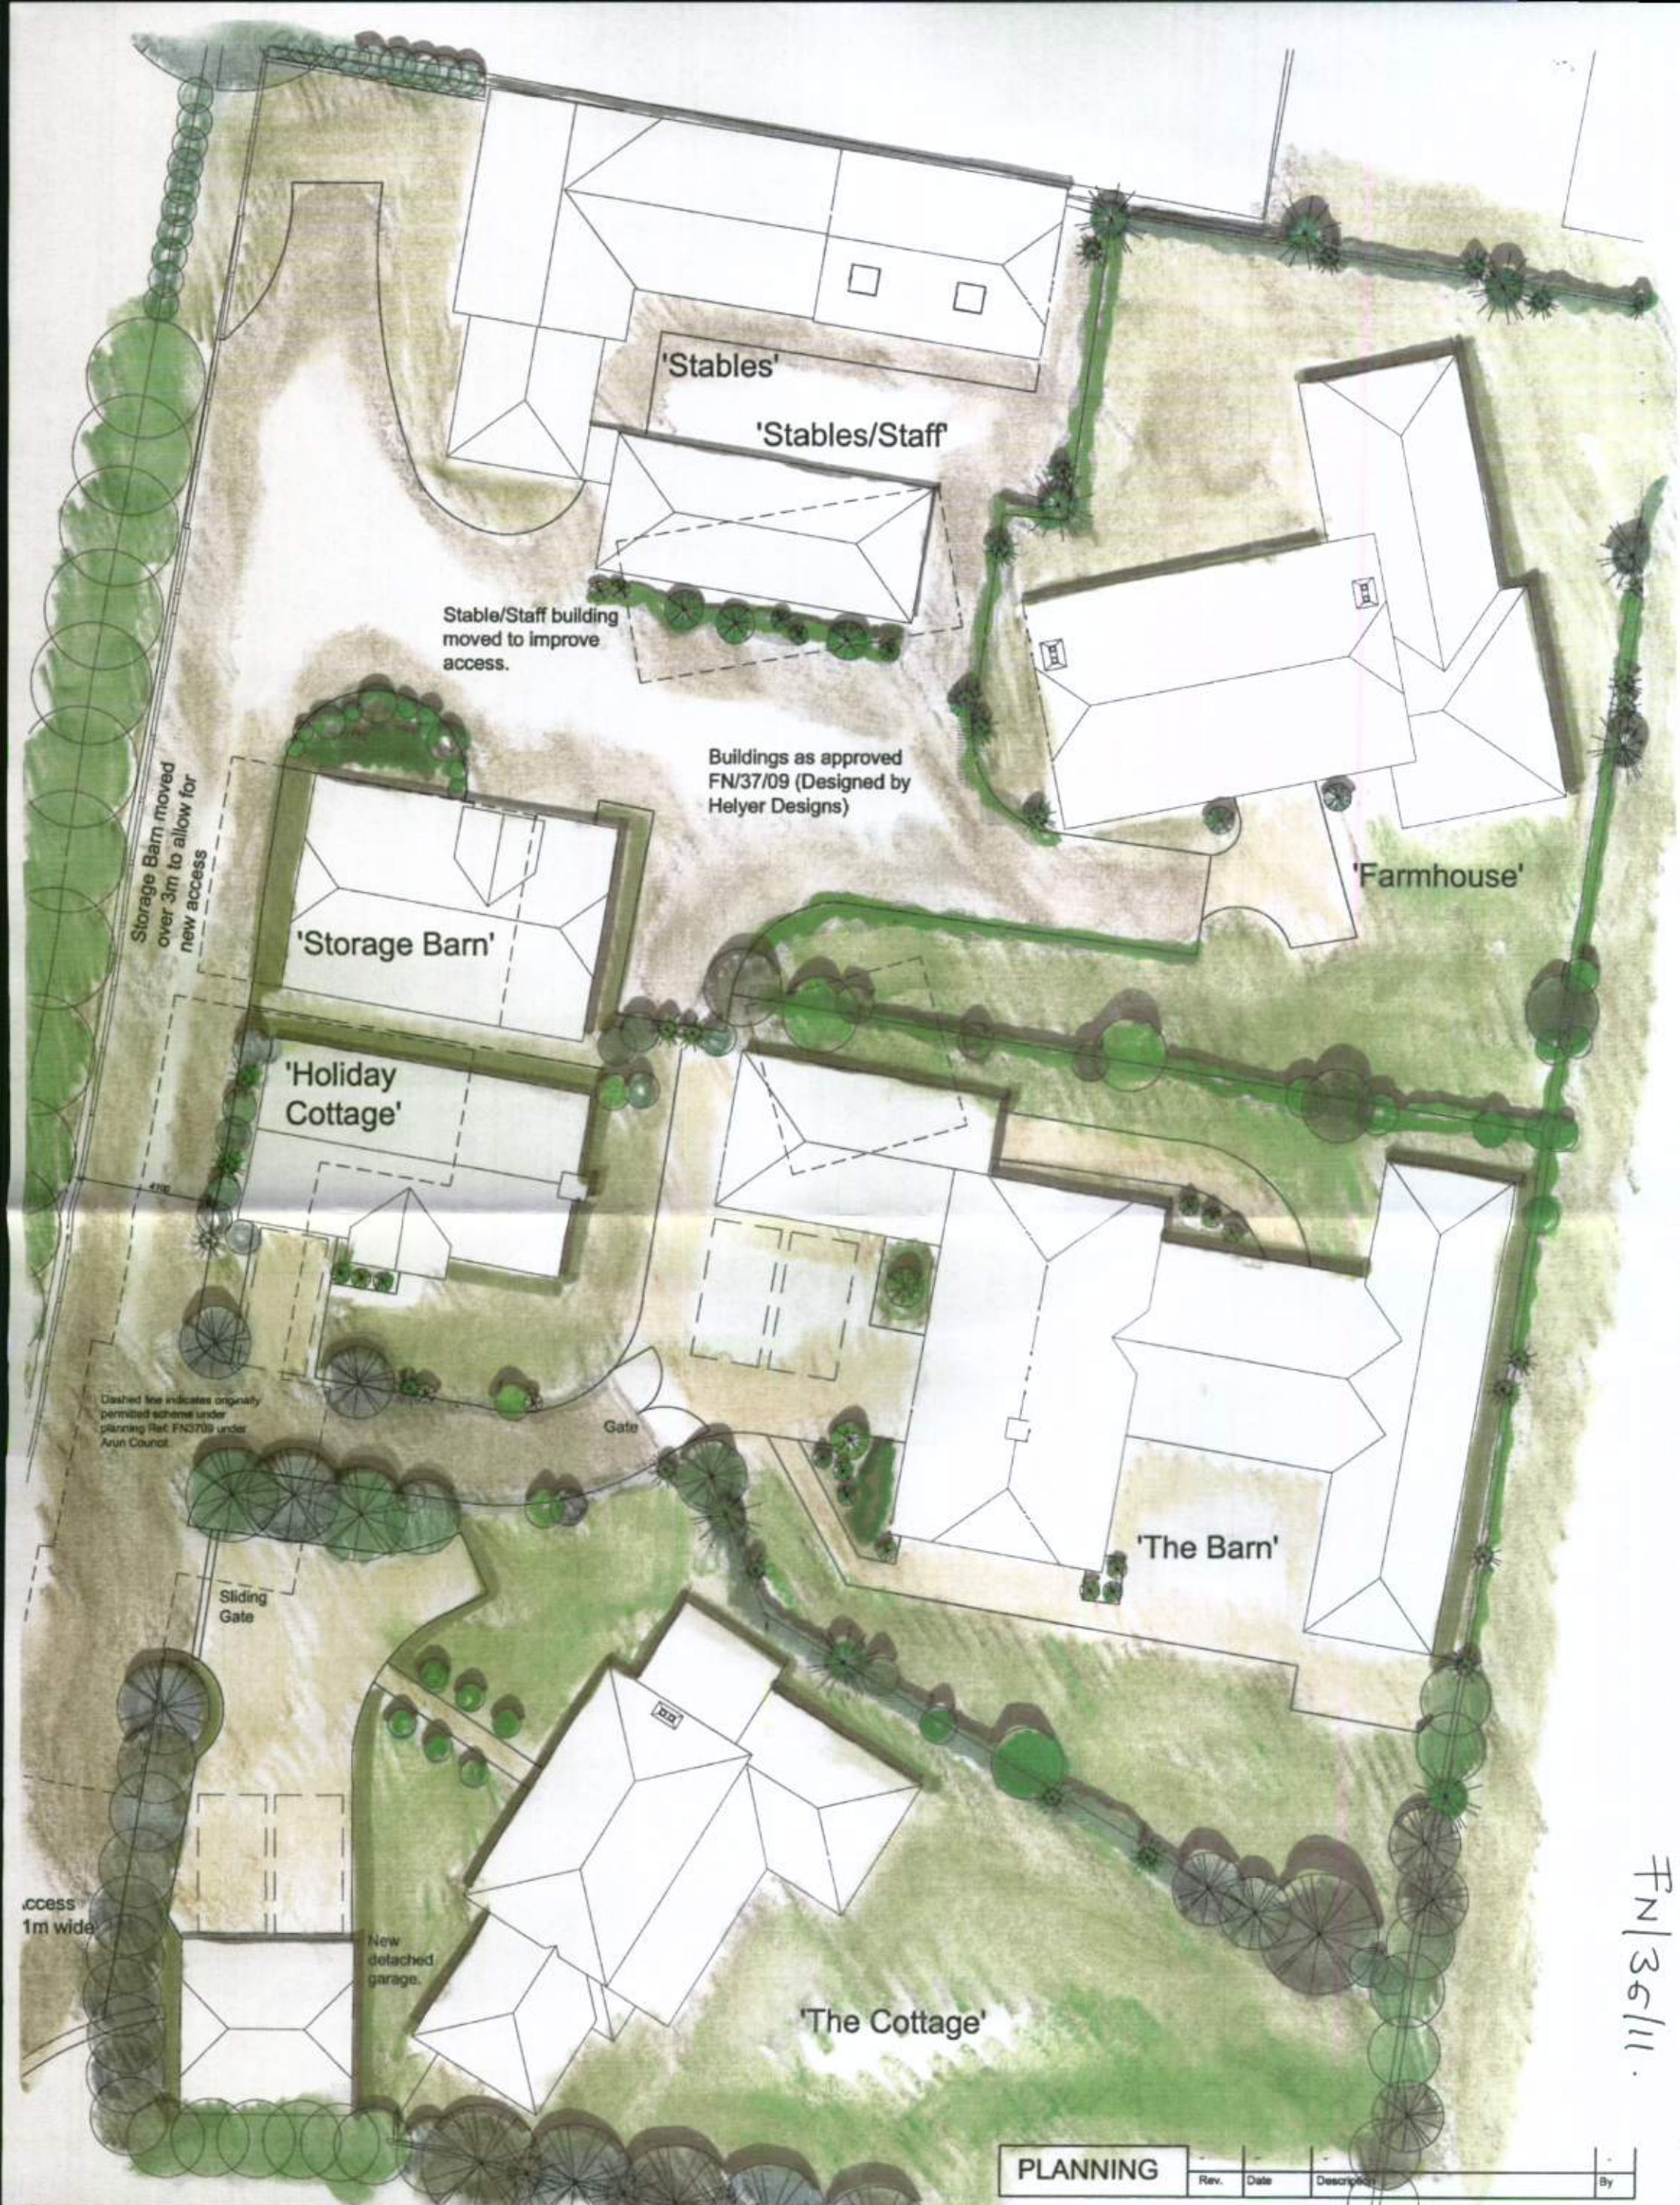

PLANNING

Rev.	Date	Description	By
------	------	-------------	----

Client Mr & Mrs J. Gifford	Drawing Title Site Layout Colour	G W P Architects Fairfield House, Fairfield Road, Burgess Hill, West Sussex, RH15 8QB Telephone: (01444) 239019 Fax: (01444) 230761 Email: mail@gwparchitects.co.uk	Scale 1:200 @ A3	Drawing Number 10/157/SK01A
Project Soldiers Field Findon			Date August 2011	
			Drawn GM	© GWP Architects Ltd (UK) - 2011

