


ARUN DISTRICT COUNCIL		
No.	FN 55	08
RECEIVED		

1000

1000

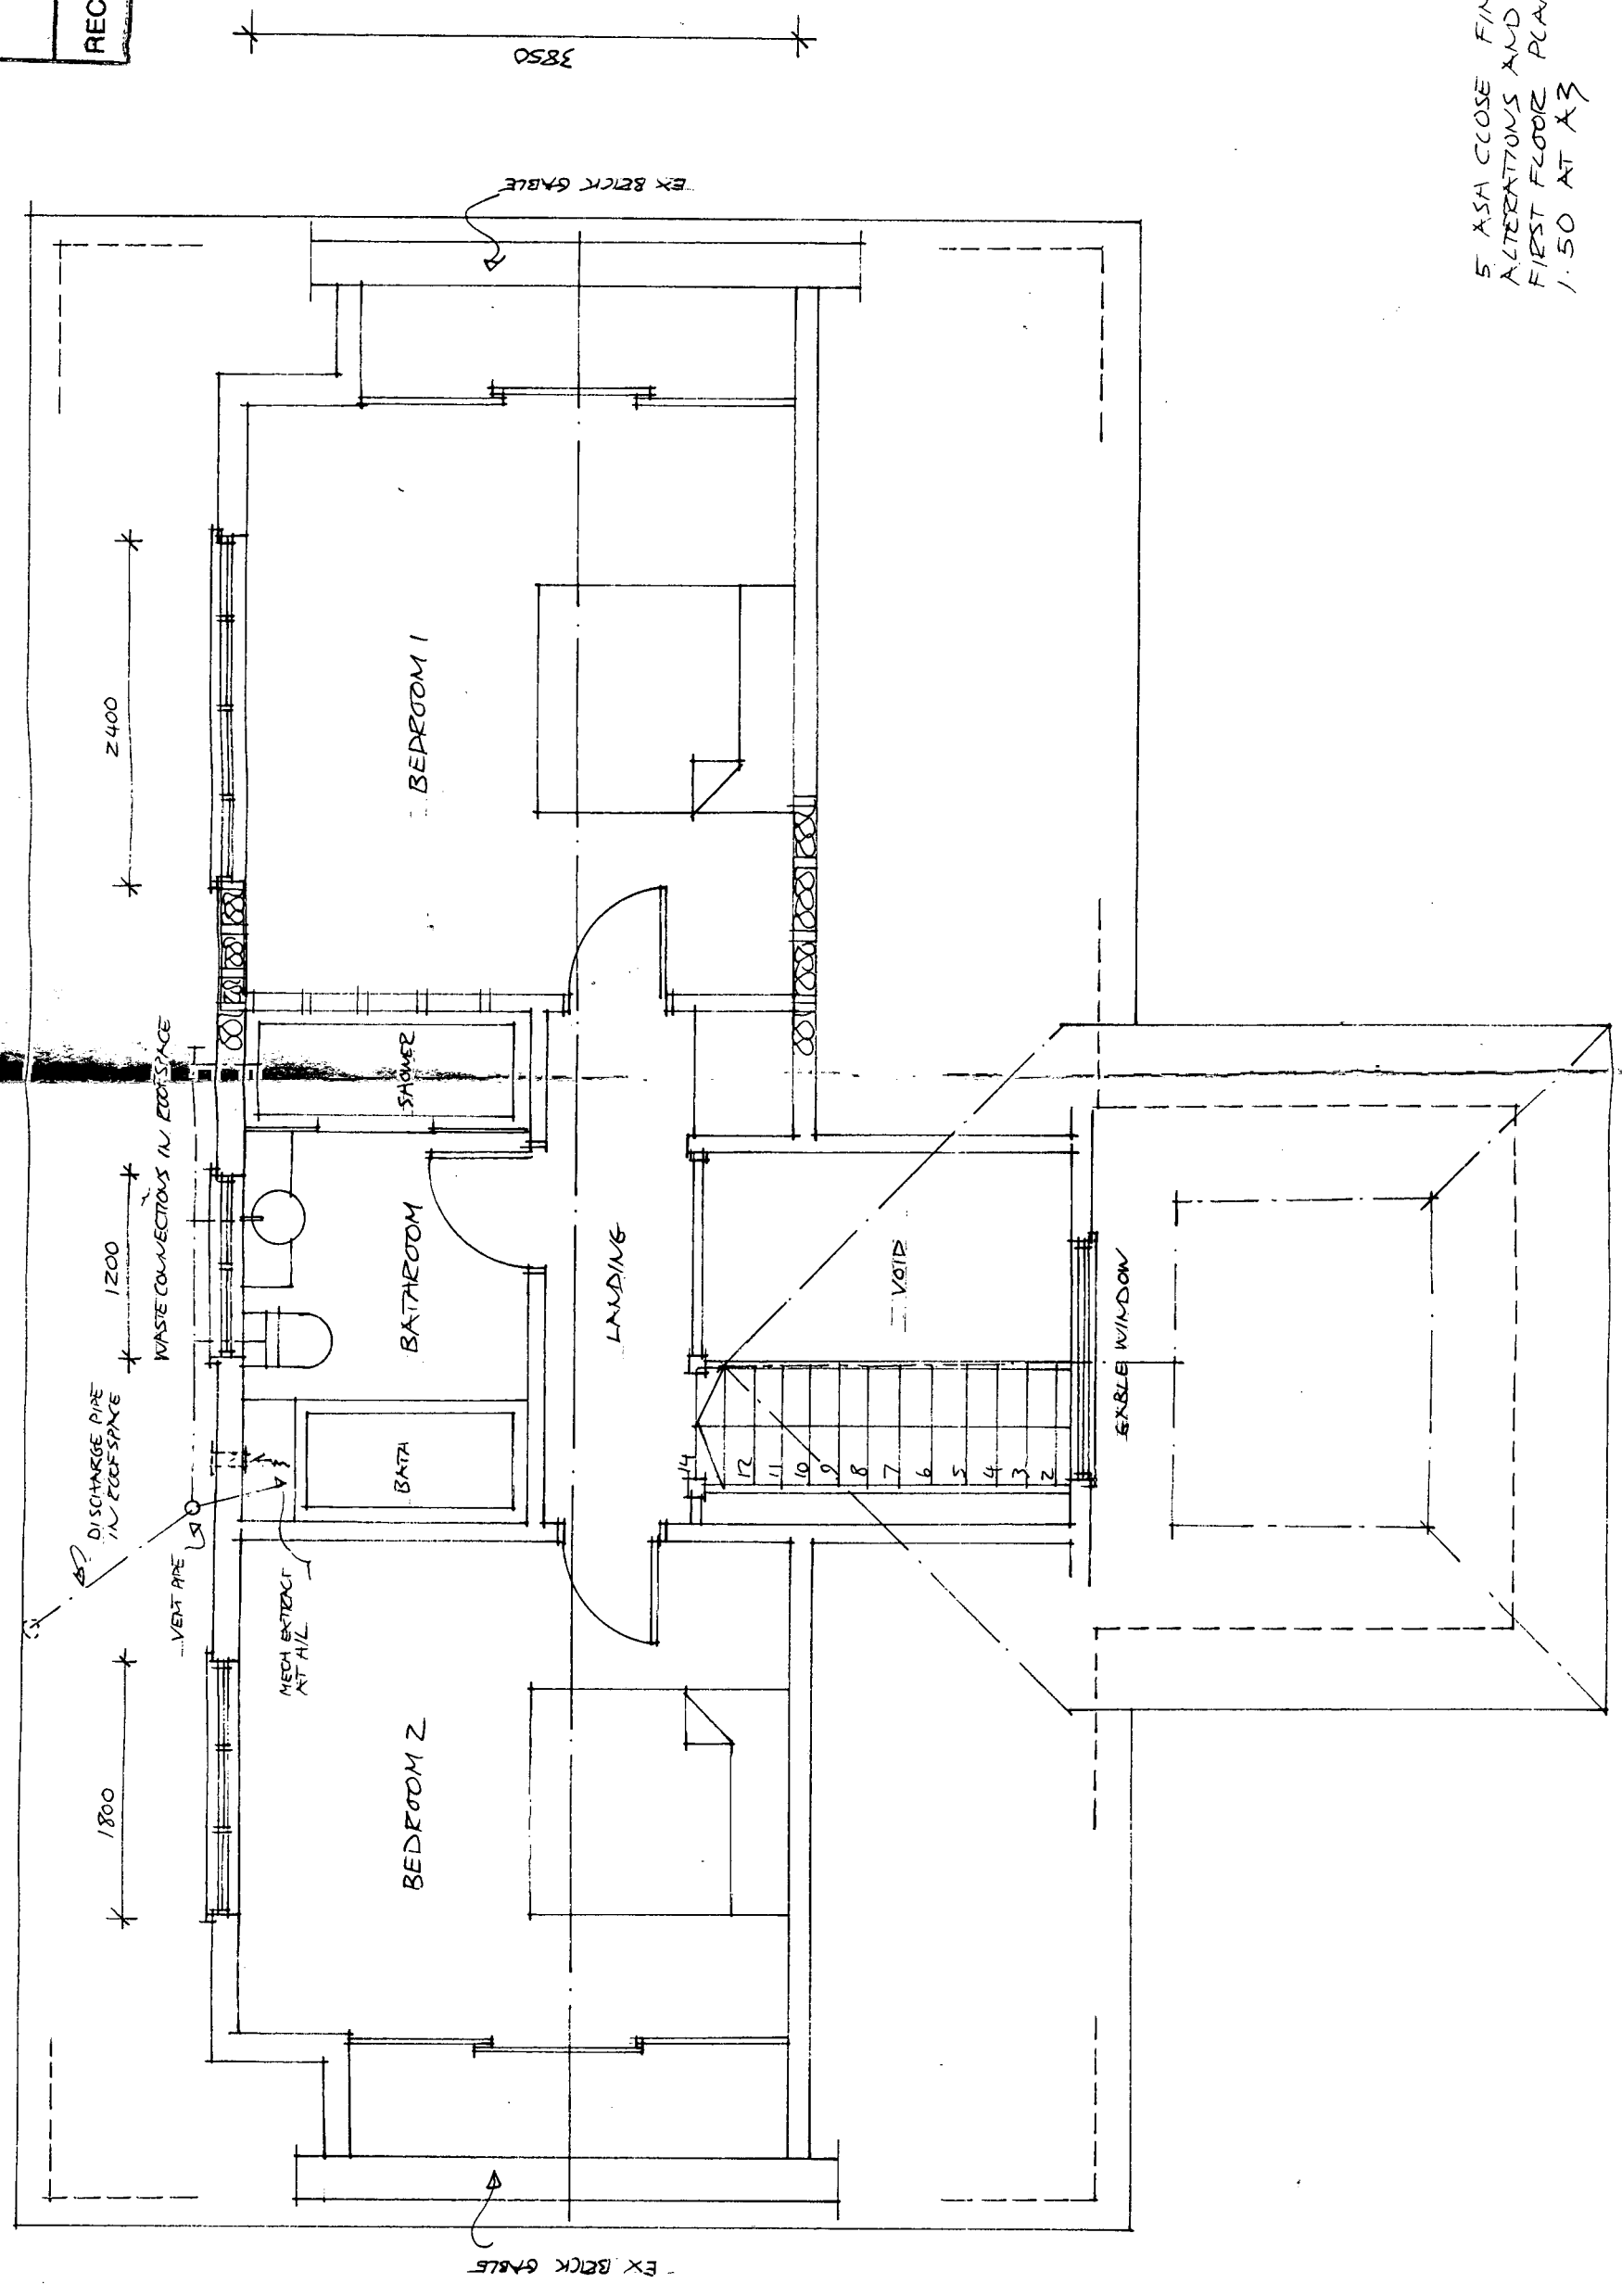

5 ASA CLOSE FINDON
ALTERATIONS AND EXTENSION
FIRST FLOOR PLAN
1.50 AT A3 DENG 02