
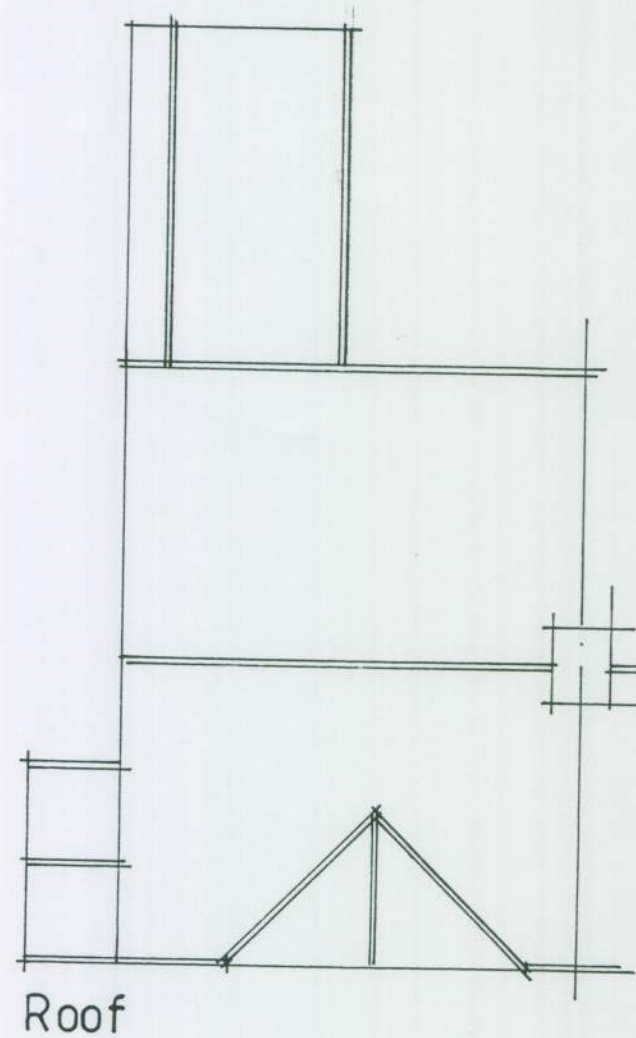
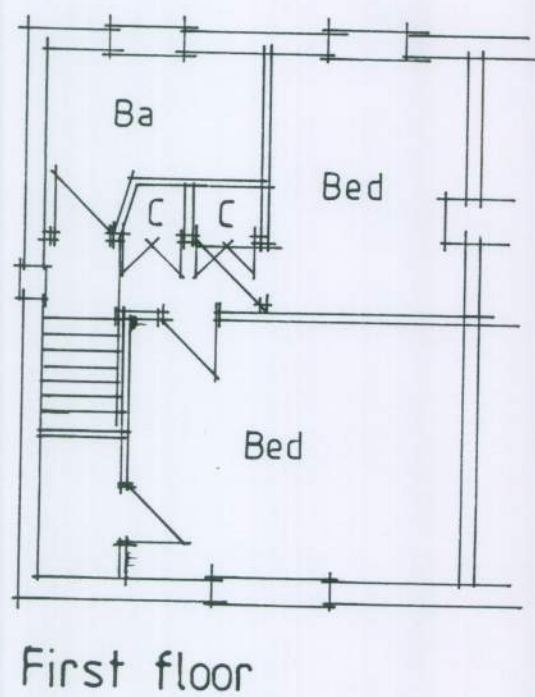


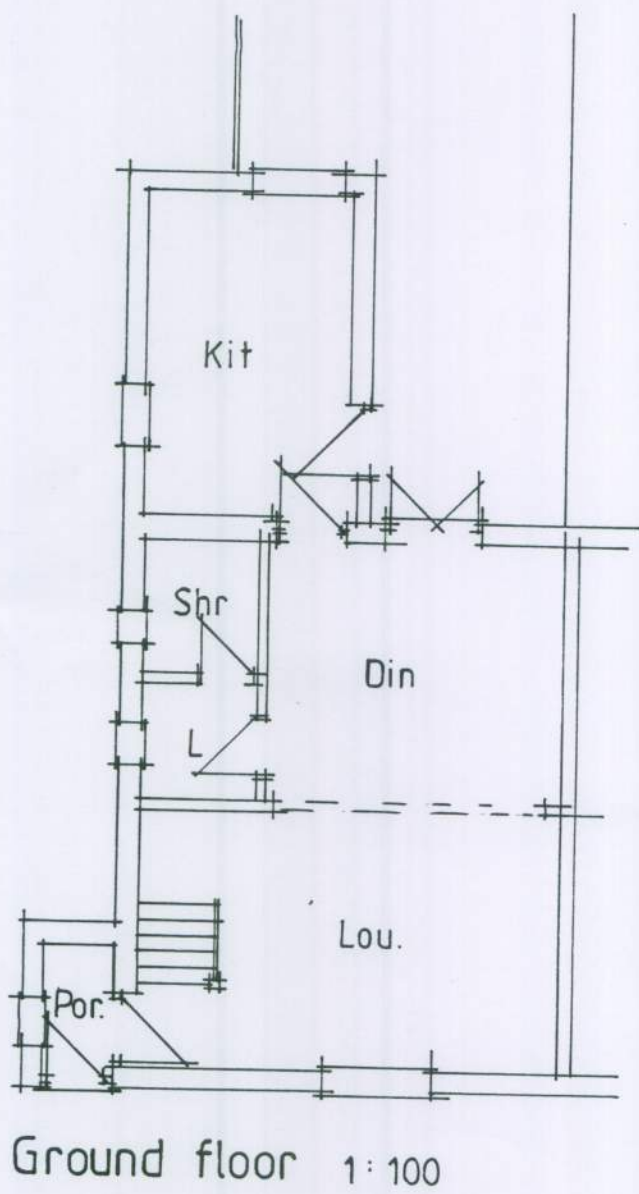

All electrical works to meet requirements of Part P (Electrical Safety) Installation to be designed, installed, inspected and tested by person competent to do so. Council to be satisfied that Part P has been complied with, by issuing of appropriate BS7671 electrical installation certificate for works by person competent to issue same

AJ SALTER & SON
Architectural Technicians
and Surveyors
50 WINDSOR ROAD, WORTHING,
WEST SUSSEX, BN11 2LY
Tel/Fax: (01903 209496)
E-mail: ajsalterandson@hotmail.com

C			
B			
A			
Client	MRS. L. WALLIS - ADAMS		
Address	2 Holmbush Cottages : High St. : Findon		
Drawing	EXISTING PLANS / DETAILS	No.	5411:2
Scale	1:100	Drawn	B
		Date	DEC '11