


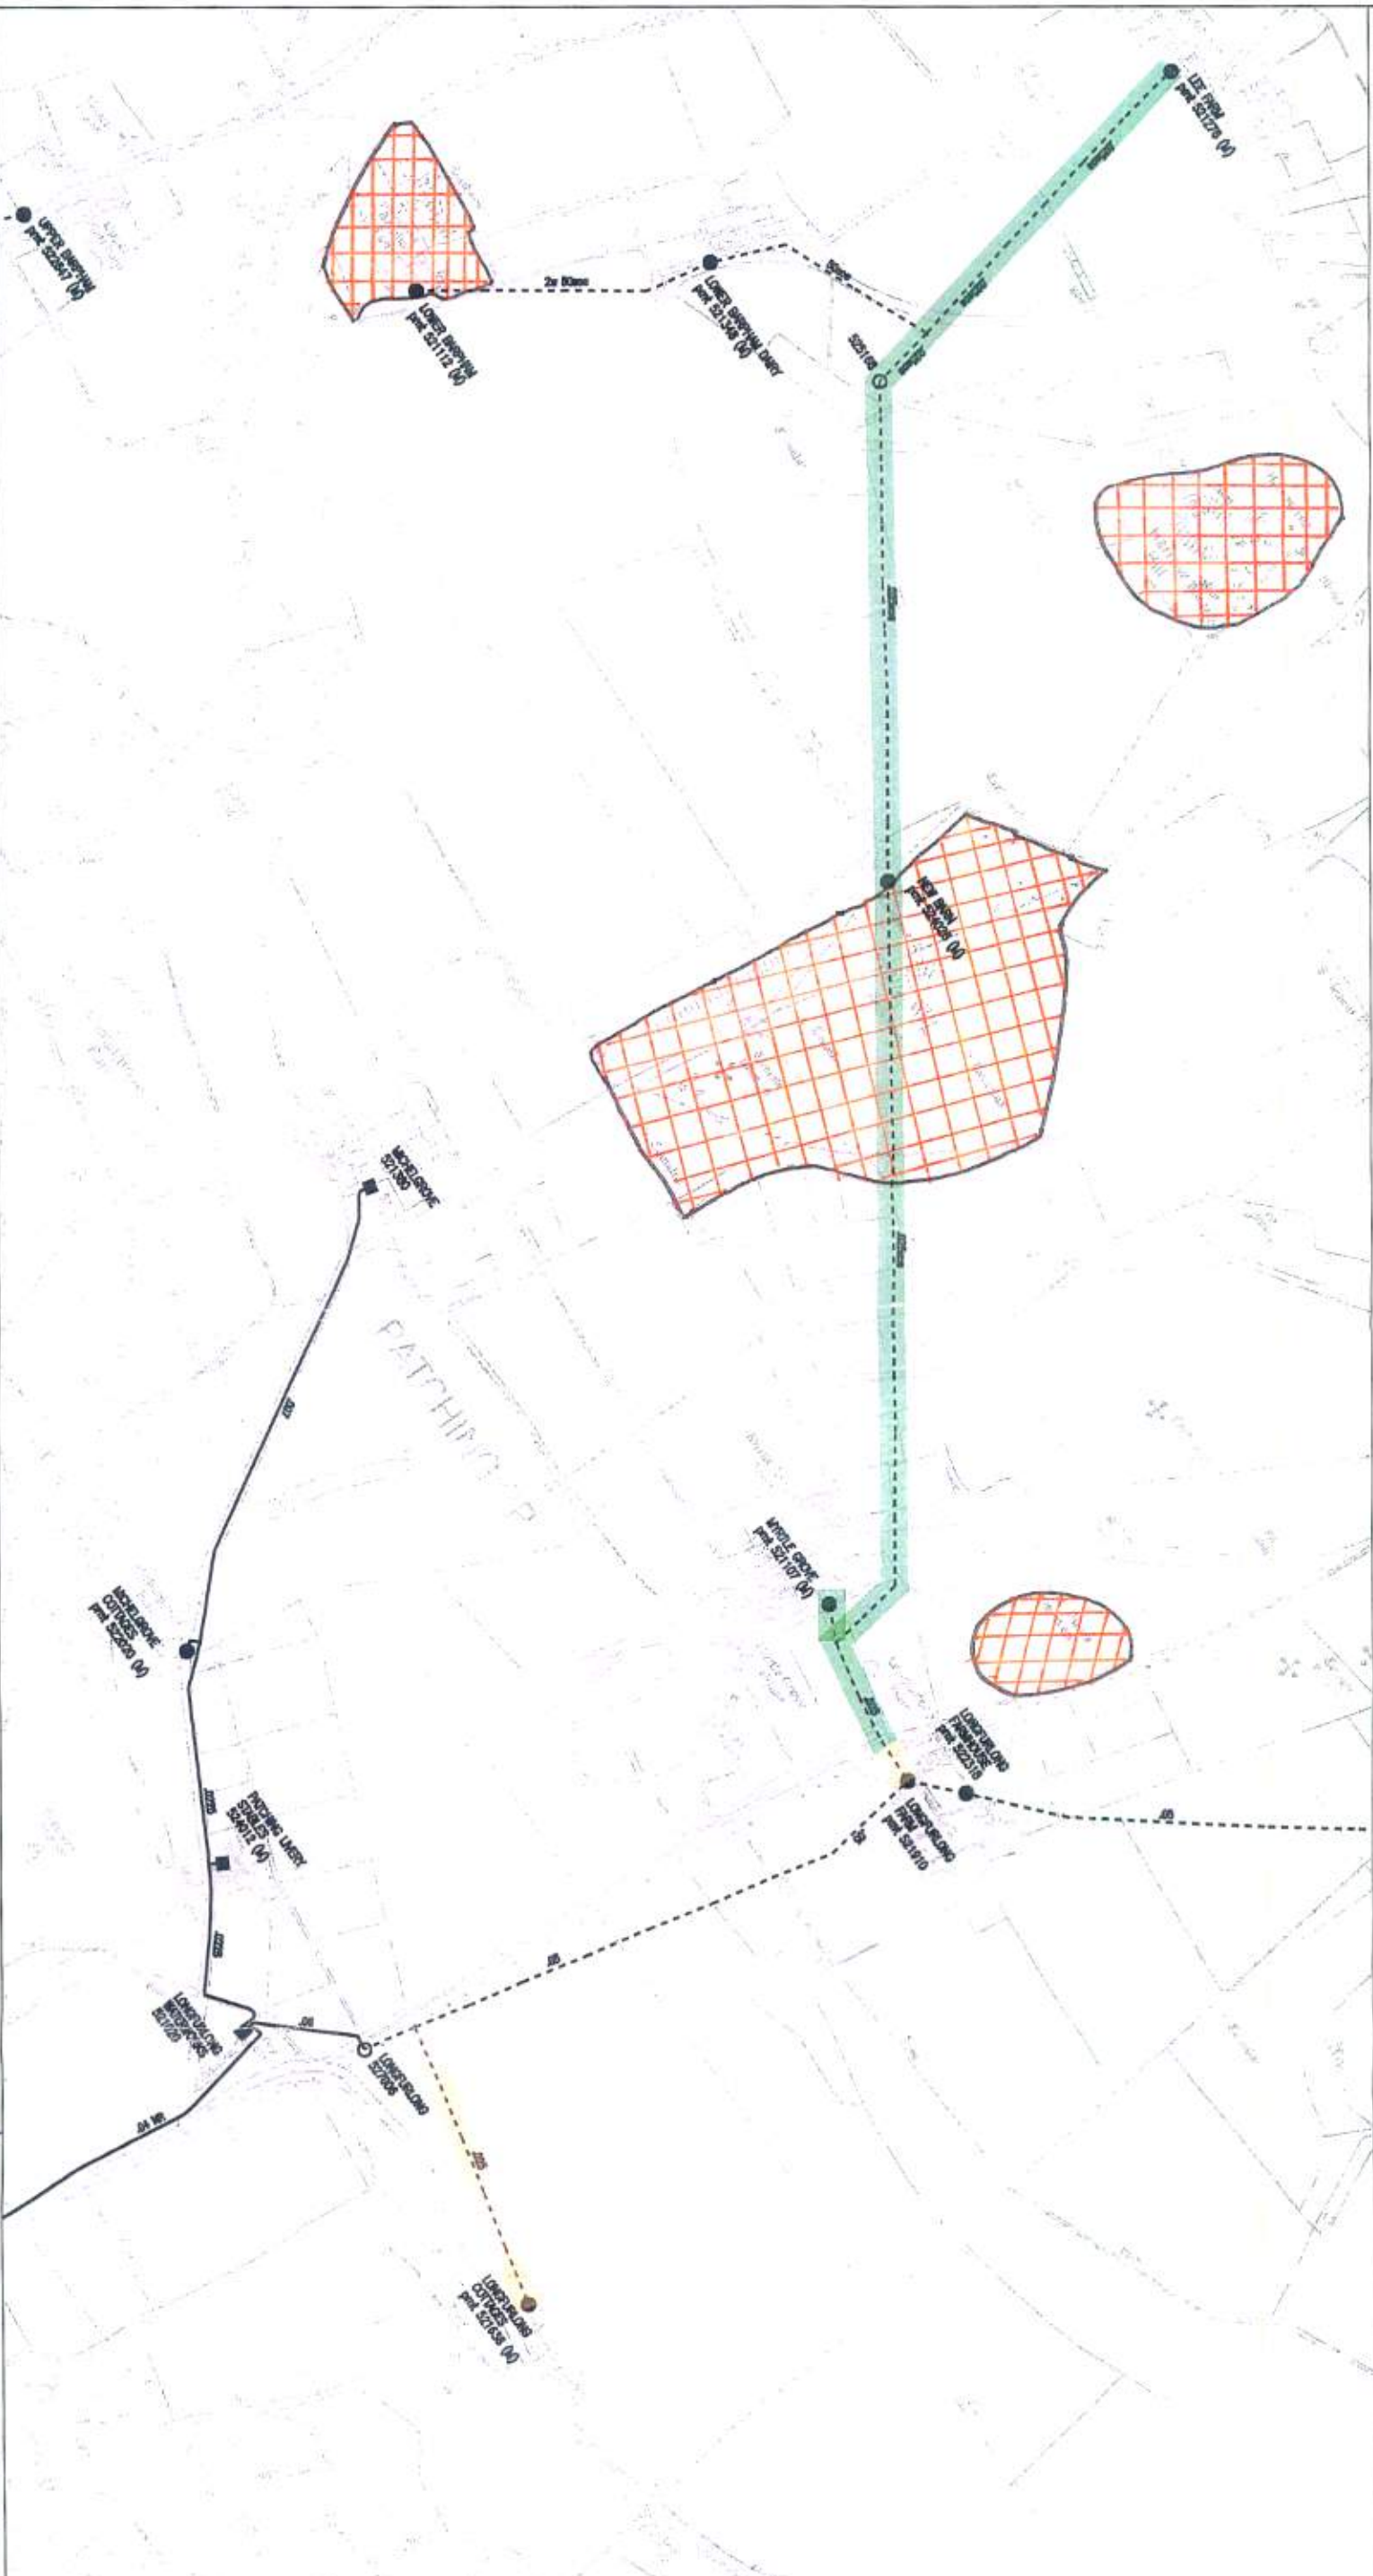

SENSITIVE AREAS:

STANDARD PLOT



<p> LV Line or Cable LV Line or Cable Assumed Route Ducting Pole positions Lighting Columns Substations Distribution IB EHV (Extra High Voltage) Cable / Line routes across </p>		<p> WARNING 1. Please be aware that electric cables/lines belonging to other owners of licensed electricity distribution systems may be present and it is your responsibility to identify their location. 2. Use approved cable avoidance tools before starting the excavations. 3. Information given is the most accurate available. 4. Service cables shown only where known. 5. Excavate in the vicinity of cable by hand only. 6. It is essential that Vitol holes are carefully made avoiding the use of mechanical tools or picks until the exact location of all cables have been determined. 7. Attention is especially drawn to cables labelled NR (Not Recorded). </p>
<p> CABLE COVER – Approx. cover Cable (otherwise stated) Stated depths are as originally installed. Subsequent alterations to the surface may have altered the depth of cover. </p>	<p> Carriage Way HW – 0.5m HW – 0.55m to 0.7m/LV – 0.4m Footpath </p>	<p> EHV Routes approximate position only, for details of EHV records contact EDF Energy Networks Ltd, before commencing work. </p>
<p> TITLE: North Wething 08 JOB NO: 362279 GRID REF: TQ080BNE SCALE: 1:10000 (When Plotted at A3) DATE: 16/08/2010 </p>		<p> LEGAL NOTE 1. EDF Energy does not warrant that the information provided is not to be correct. You rely upon it at your own risk. 2. EDF Energy does not exclude or limit its liability if it causes the death of a person or causes personal injury to a person where such death or personal injury is caused by the negligence. 3. Subject to paragraph 2, EDF Energy has no liability to you if caused, in tort (including negligence), for breach of statutory duty or otherwise, any claim for damages or compensation of any kind arising out of or in connection with the use of the information provided within the period of validity of the map or plan as a result of using the information provided without the proper checks of propriety or for any economic loss (including without limitation loss of profit, loss of opportunity, loss of advantage, loss of goodwill, loss of business, loss of use) or any special or consequential loss or damage whatsoever. </p>
<p> NOTE: Maps produced at 1:2500 scale are LV One-Schematics which show LV mains cables and overhead lines (in some cases of voltages). Prior to carrying out excavations you must refer to the 1:500 records to determine the location of all known underground plant and equipment. </p>	<p> WARNING AN OPEN POINT Please mark on this plan all locations visited and open points as found, then return updated map to your Business Unit – Thank You. </p>	<p> EMERGENCY – If you damage a cable or line Phone URGENTLY 0800 0963766 (24hrs) </p>
<p> ALWAYS LOOK UP BEFORE YOU </p>		<p> edf </p>

Cablewatch

CHECK IT OUT BEFORE YOU DIG IT OUT
CALL 0800 0565866

EMERGENCY - If you damage a cable or line
Phone URGENTLY 0800 0963766 (24hrs)



ALWAYS LOOK UP BEFORE YOU

START WORK
Refer to MSE Guidance note G56



