


Dimensions to be checked on site before commencing work. Any discrepancies shall be reported to the architect immediately.
 Do not scale from these drawings except for planning purposes.
 Use figured dimensions only.
 Where applicable this drawing is to be read in conjunction with other consultants' drawings.
 All drawings to be read in conjunction with specification and all other drawings including structural engineer and mechanical and electrical drawings / specification

NOTE THIS HAS BEEN PRODUCED FROM CLIENT SUPPLIED INFORMATION. NO SURVEY OR ANY OTHER FORM OF INVESTIGATIVE WORKS/ DESIGN / SPECIFYING HAVE BEEN CARRIED OUT BY HELYER DESIGN LTD,

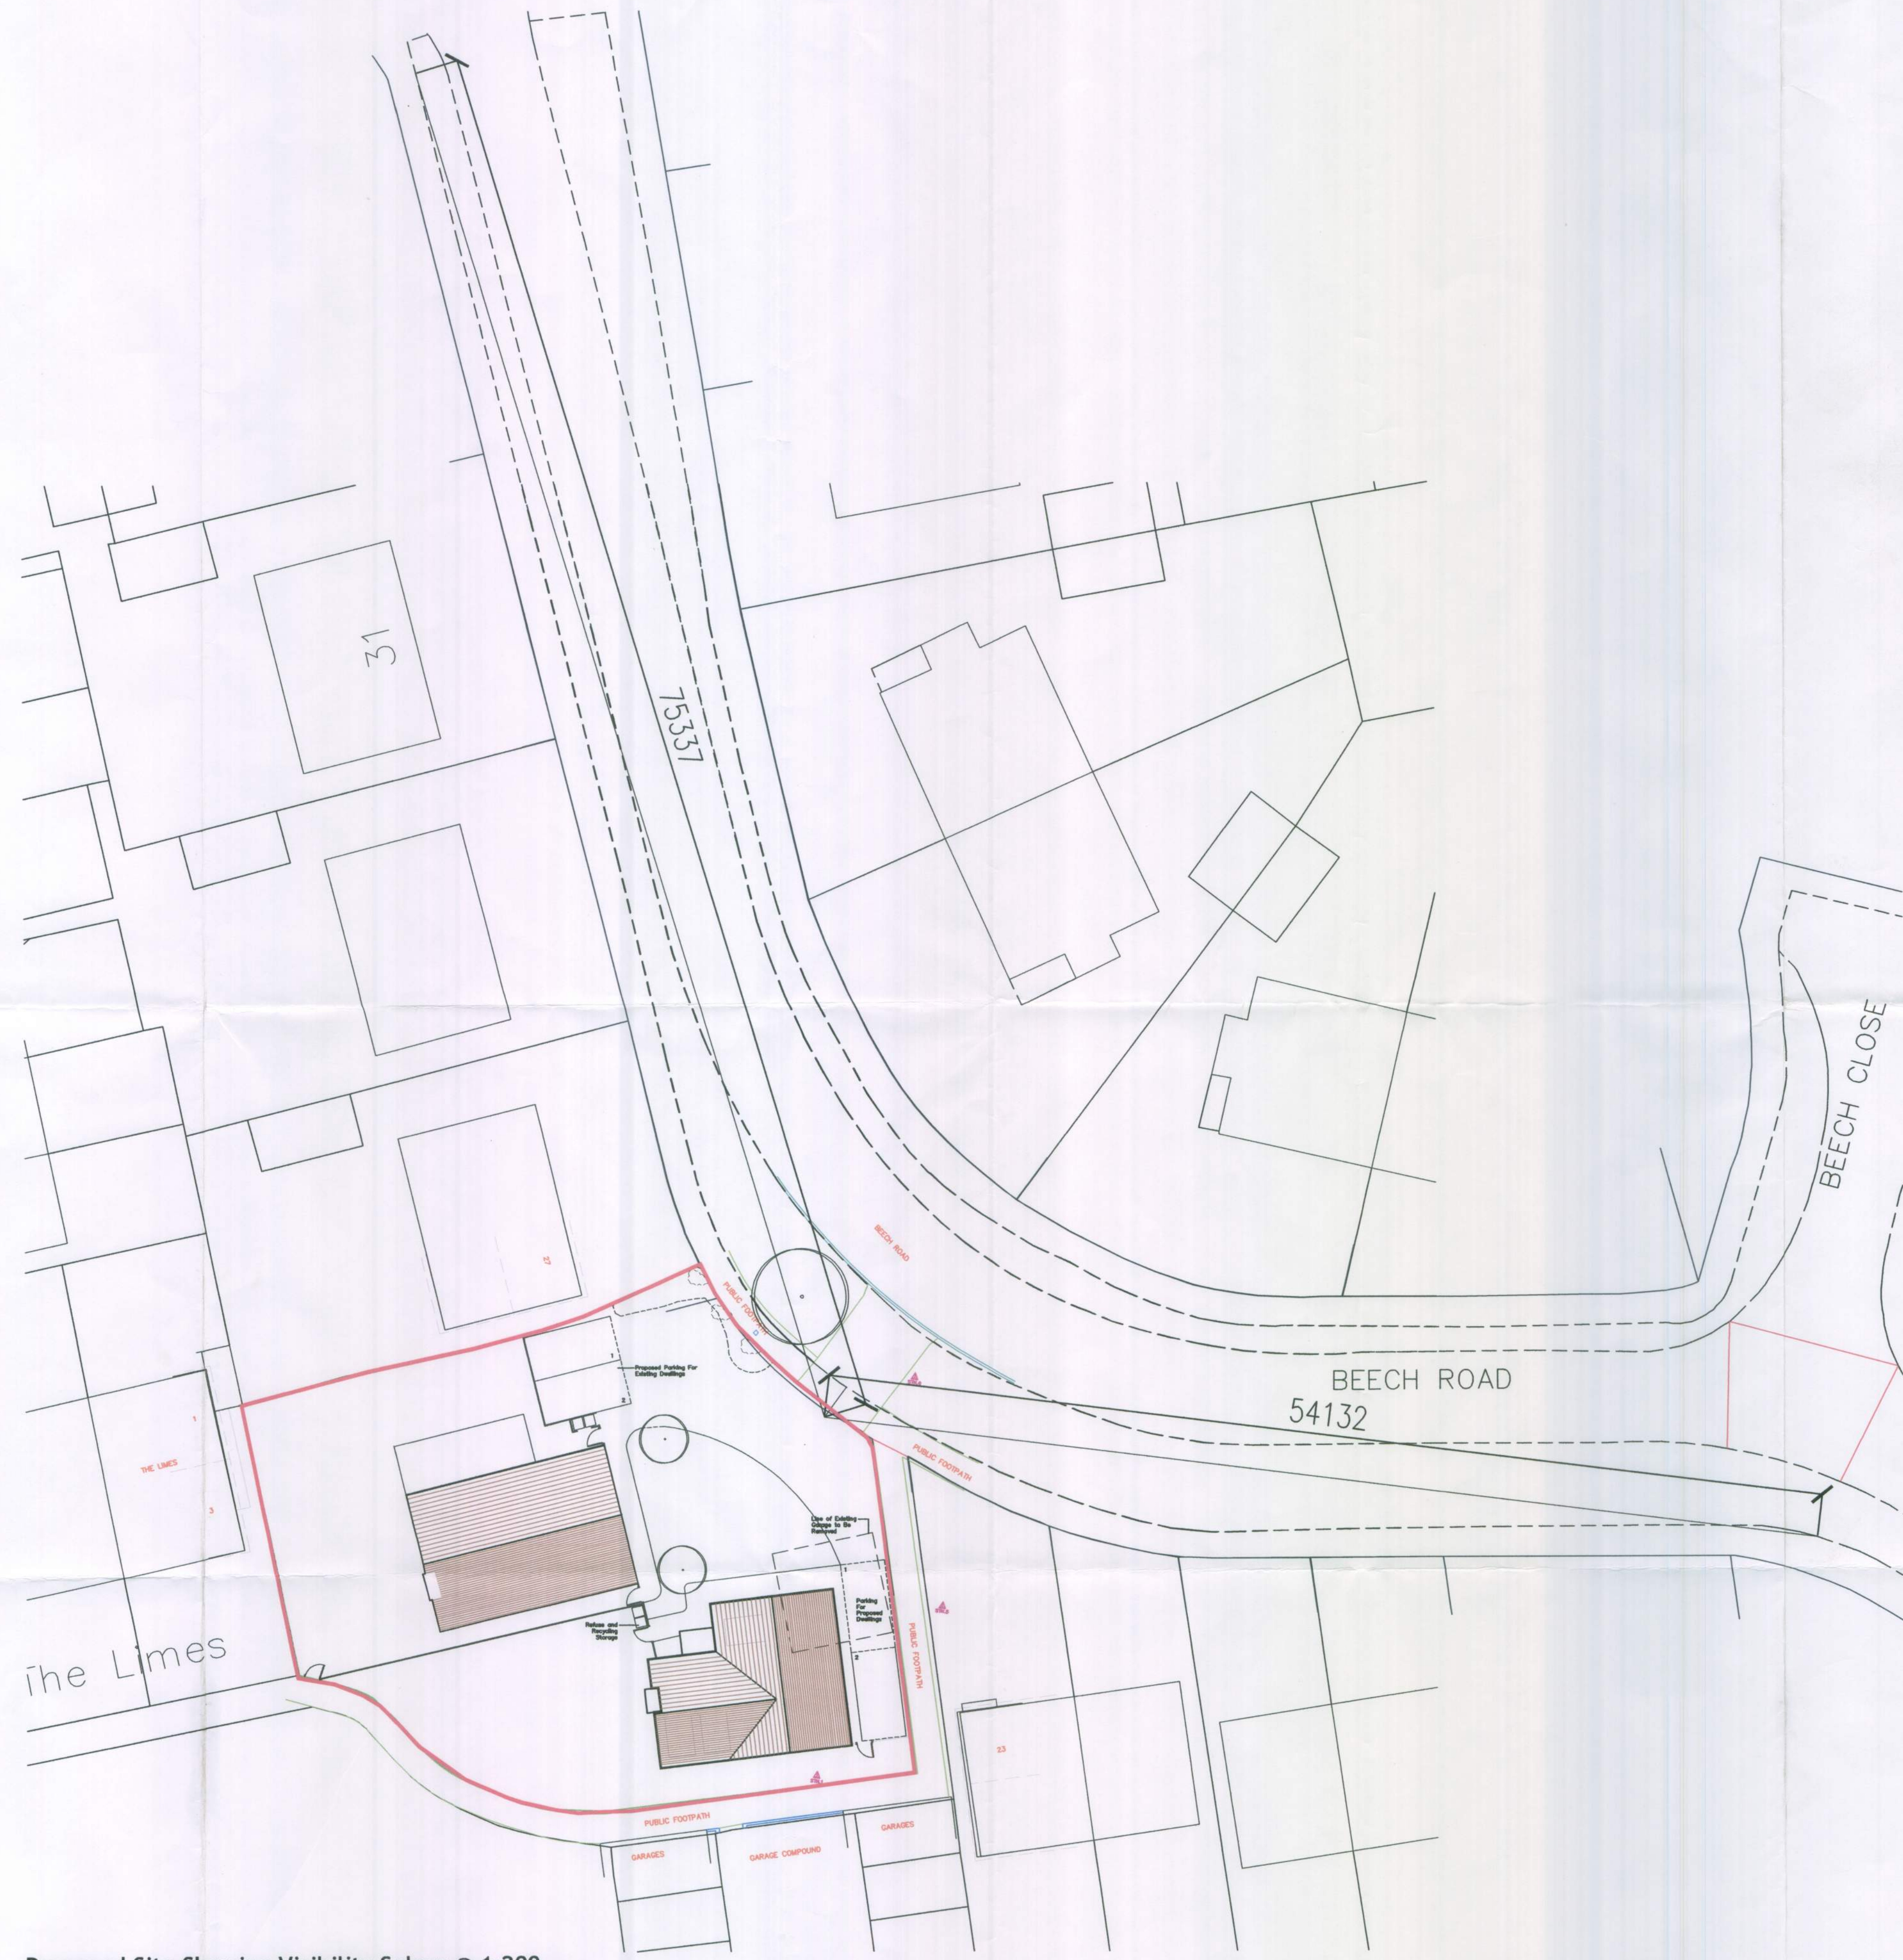

Proposed Site Showing Visibility Splays @ 1:200

REV	DATE	AMENDMENT	DRAWN

helyerdesign
 sustainability through design
 mail@helyerdesign.co.uk www.helyerdesign.co.uk
 1 The Old Flour Mill, Emsworthy, PO10 7BT
 01243 370 715

CLIENT
 Excetera

PROJECT
 Proposed Development of
 25 Beech Road
 Findon

DRAWING
 Visibility Splays

SCALE
 As Noted

DATE Jan 2012	DRAWN THGD
DRAWING NUMBER 08043/06	REVISION -