
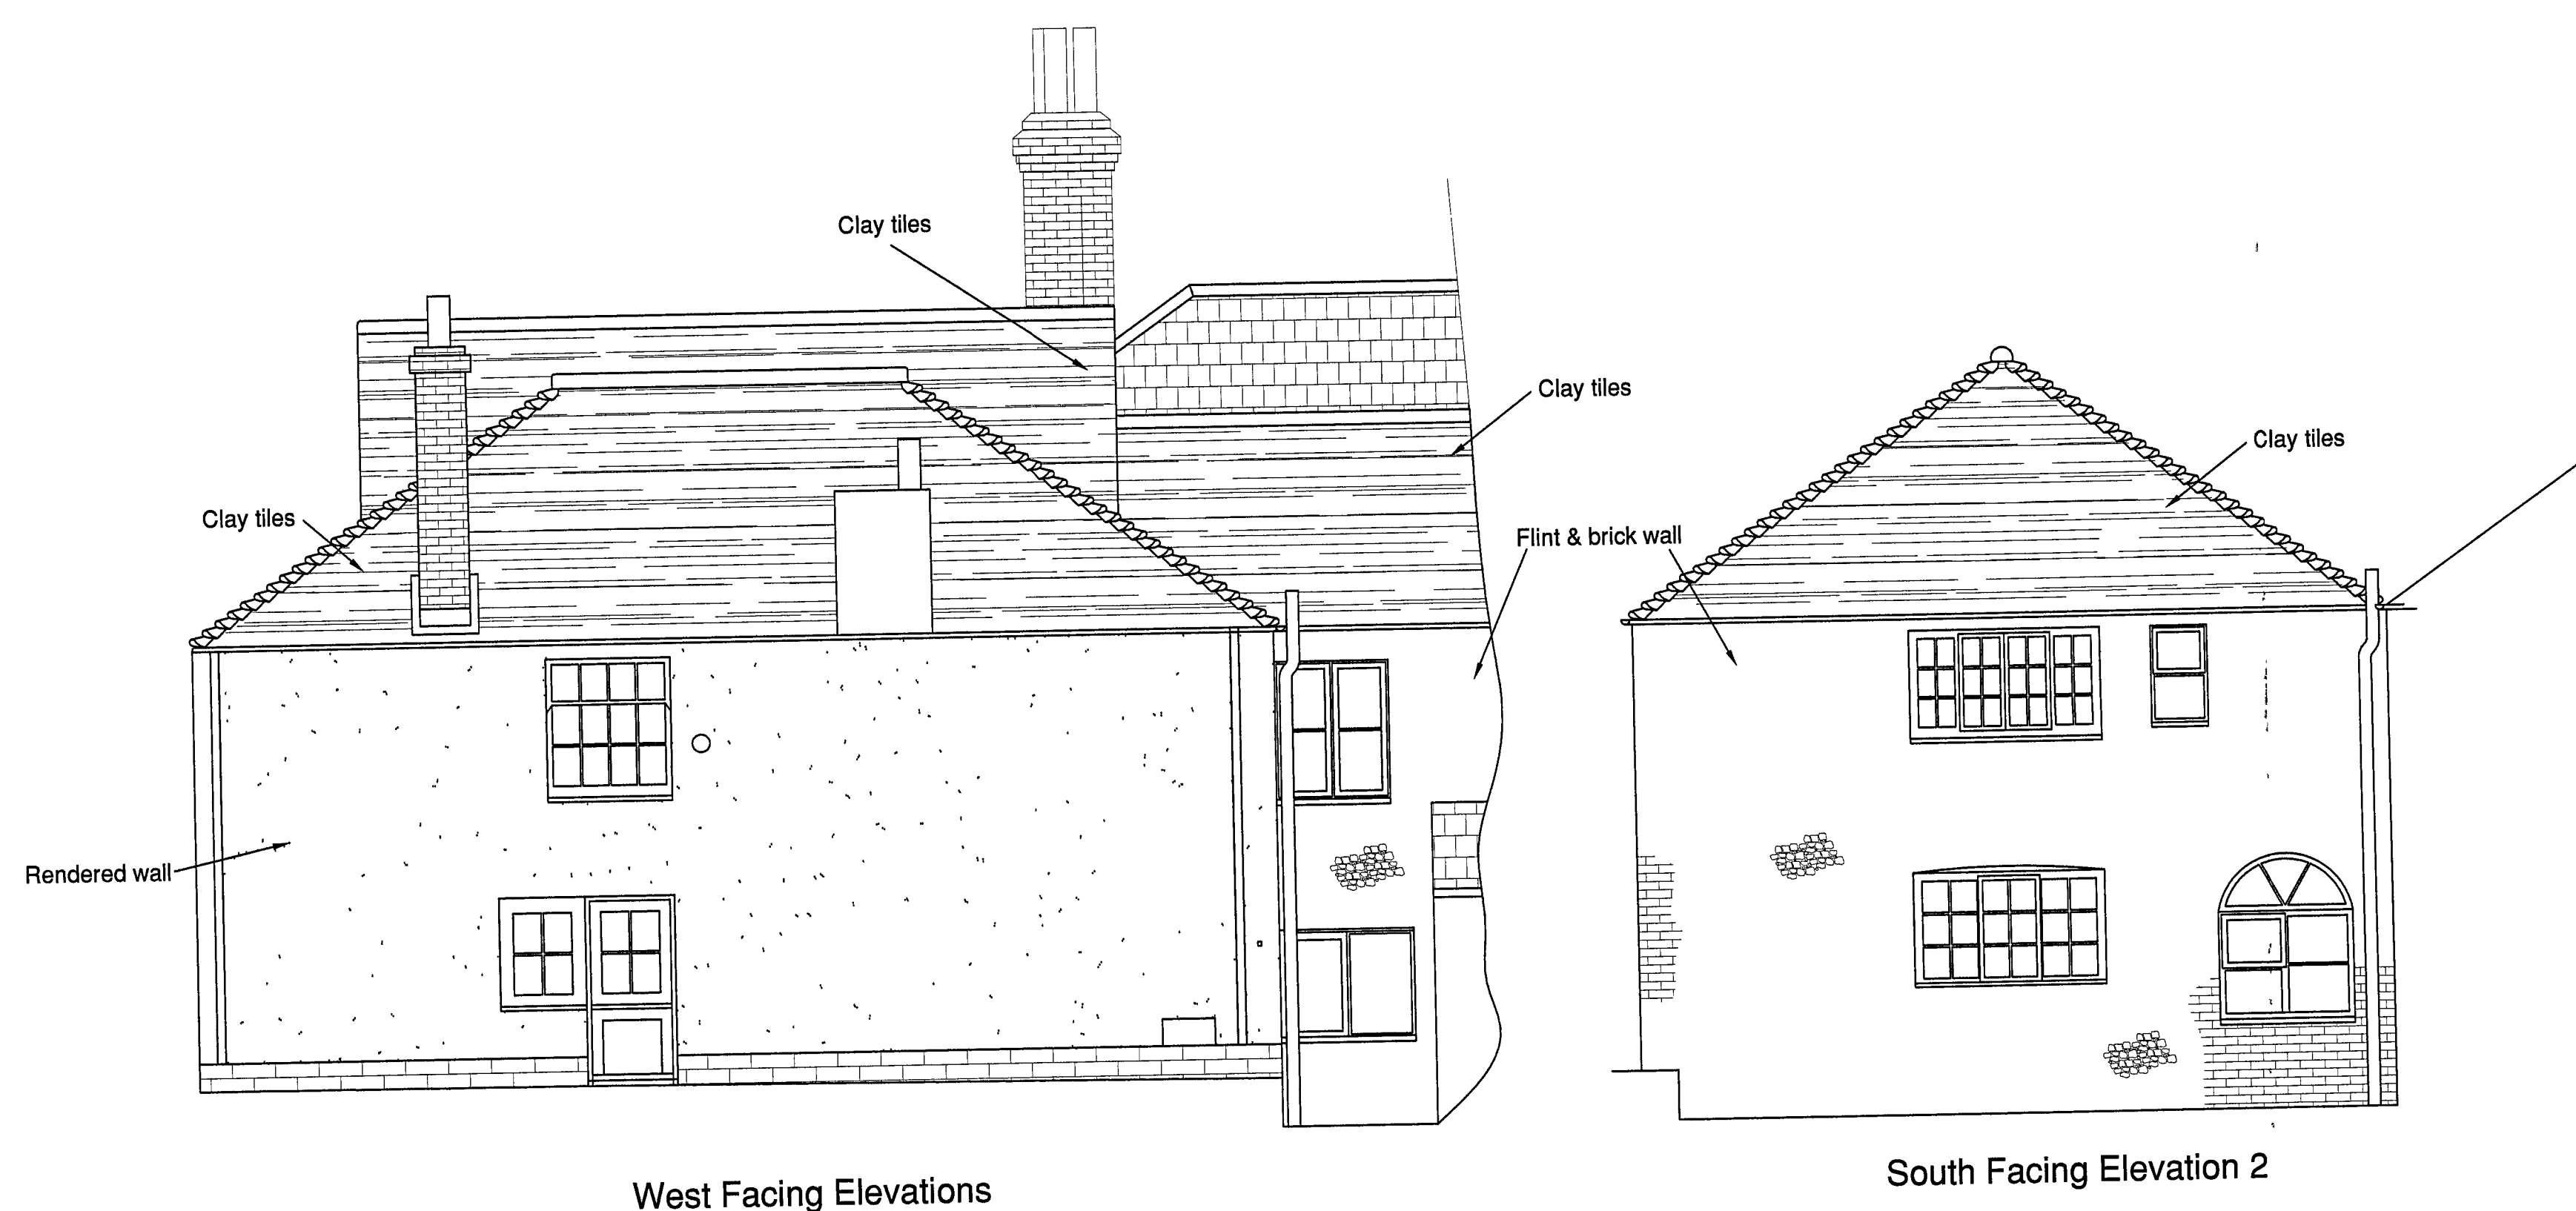
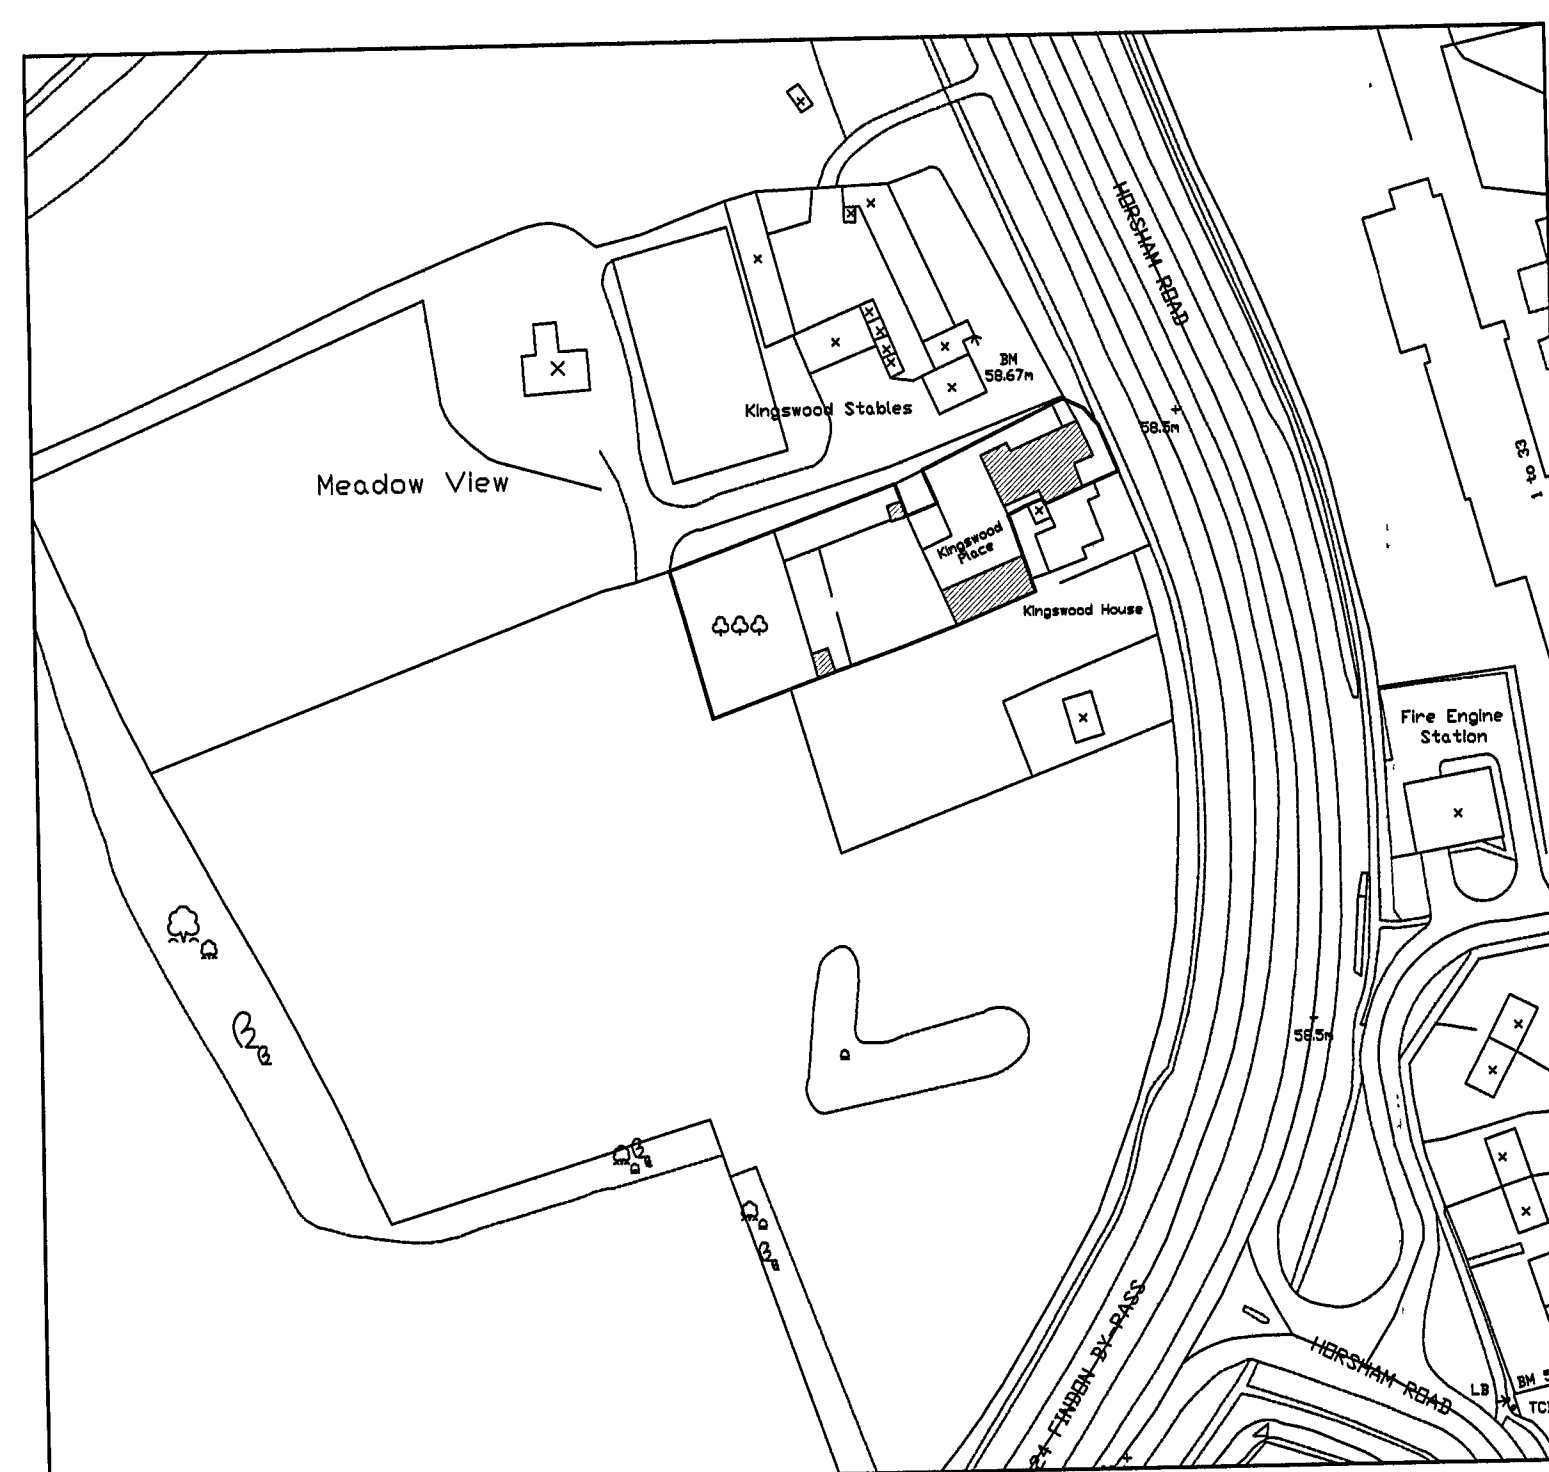


Notes

All details are indicative only. All dimensions to be checked on site by contractor prior to commencement of works. Any discrepancies in drawings to be reported to Phillips Chartered Surveyors.

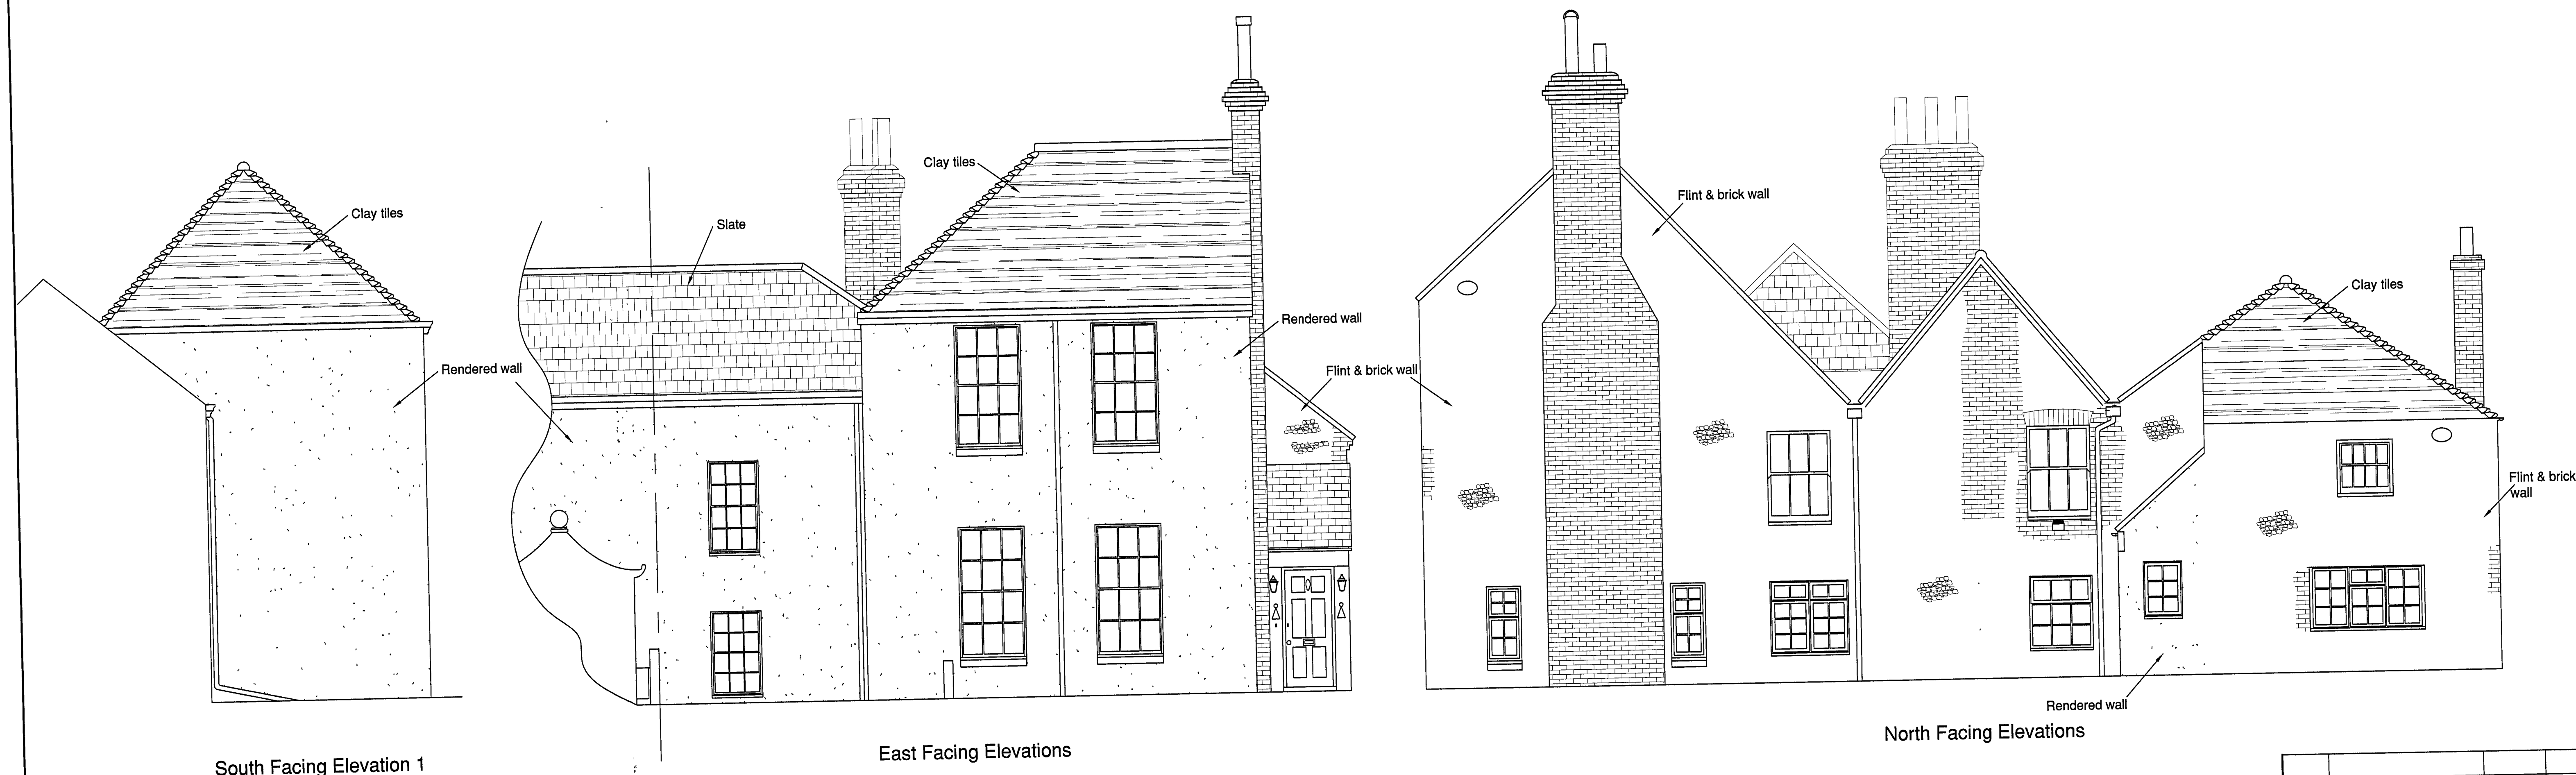

Rev	Amendments	Date	Drawn

Philips
Chartered Surveyors
Building Surveyors, Designers and Consultants

The Old Coach House, 78 Lower Street,
Pulborough, West Sussex, RH20 2AZ
Tel: 01798 873222 Fax: 01798 873444
e-mail: info@philips-surveyors.co.uk

CLIENT:

PROJECT:
Kingswood Place
Horsham Road
Findon
West Sussex

DRAWING TITLE:

Existing Elevations
Location Plan

DRAWN: GRM	JOB NO: 1491/05	SCALE: 1:500
CHECKED: PGA	DRAWING NO: E2	REV: -
DATE: April 05		
© Philipps Chartered Surveyors.		

© Philips Chartered Surveyors.