


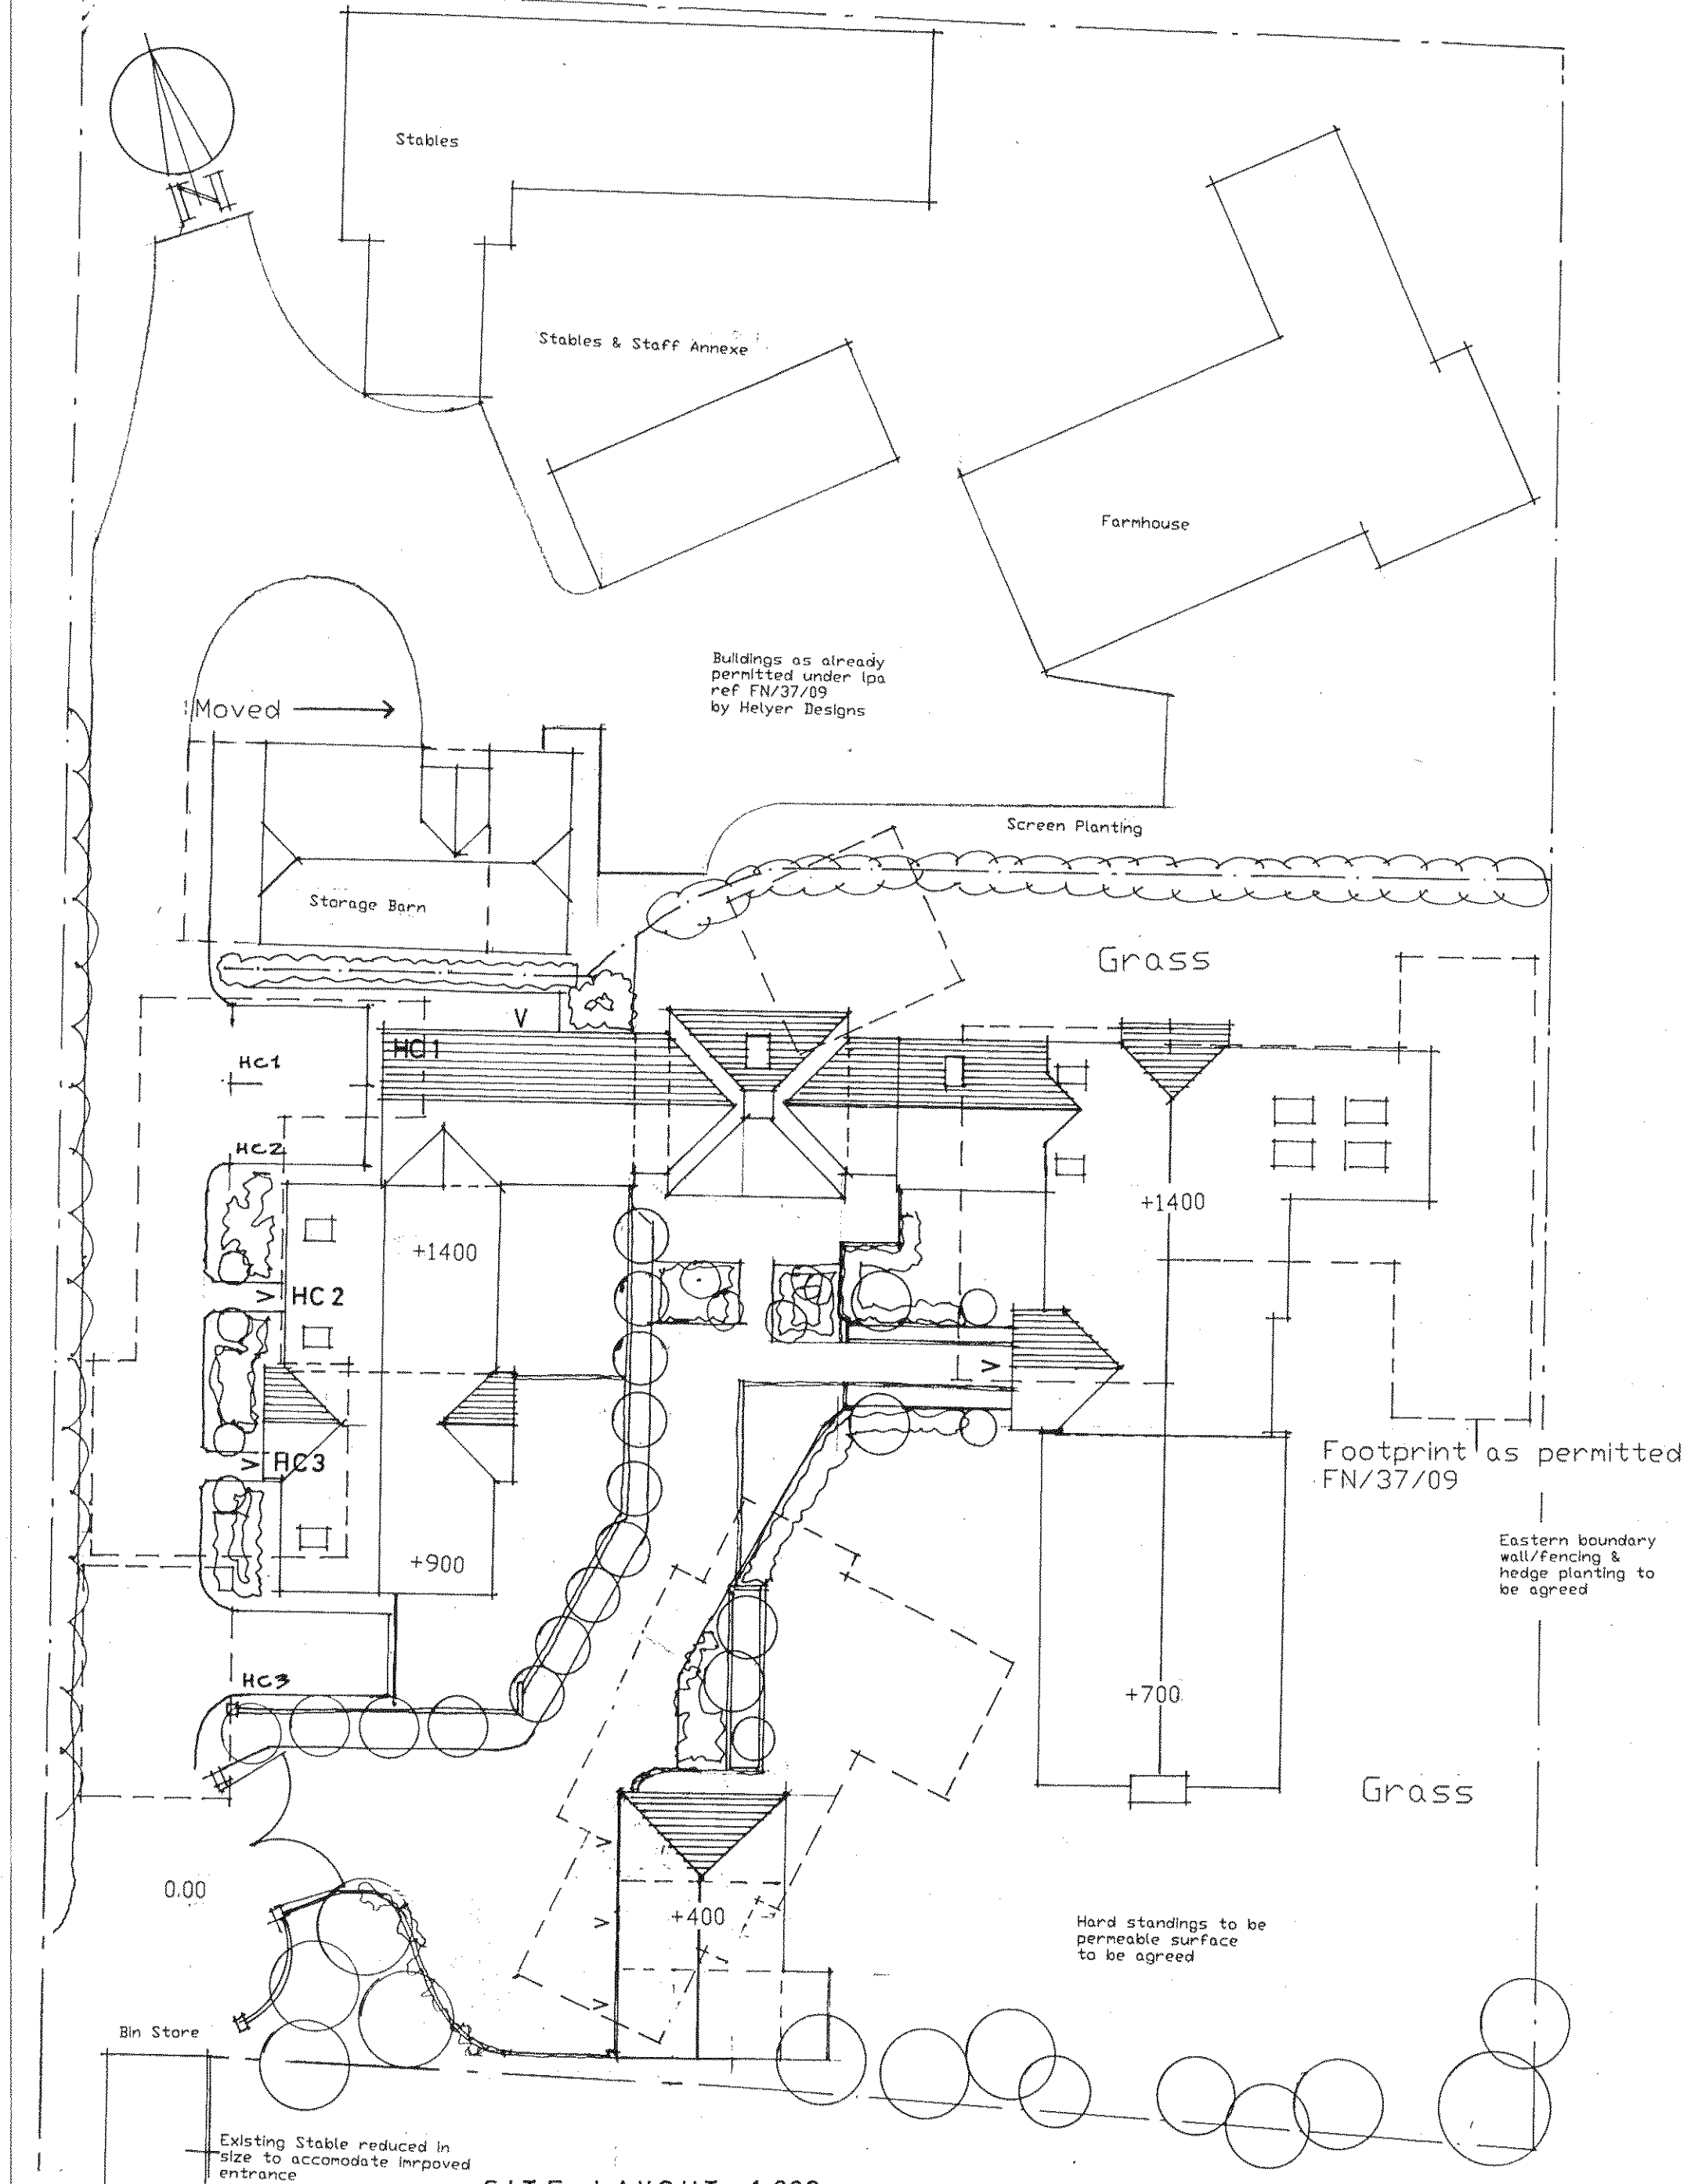

SITE LAYOUT 1:200

Client		Drawing Title		G W P Architects		Rev	Date	Description	By
Mr & Mrs J Gifford		Site Layout		Fairfield House, Fairfield Road, Burgess Hill, West Sussex, RH15 8QB Telephone: (01444) 239019 Fax: (01444) 230761 Email: mail@gwparchitects.co.uk		Scale	1:200 @ A3	Drawing Number	
Project Soldiers Field Findon						Date	Nov 2010	10/157/Sk01	
						Drawn	GM		

