



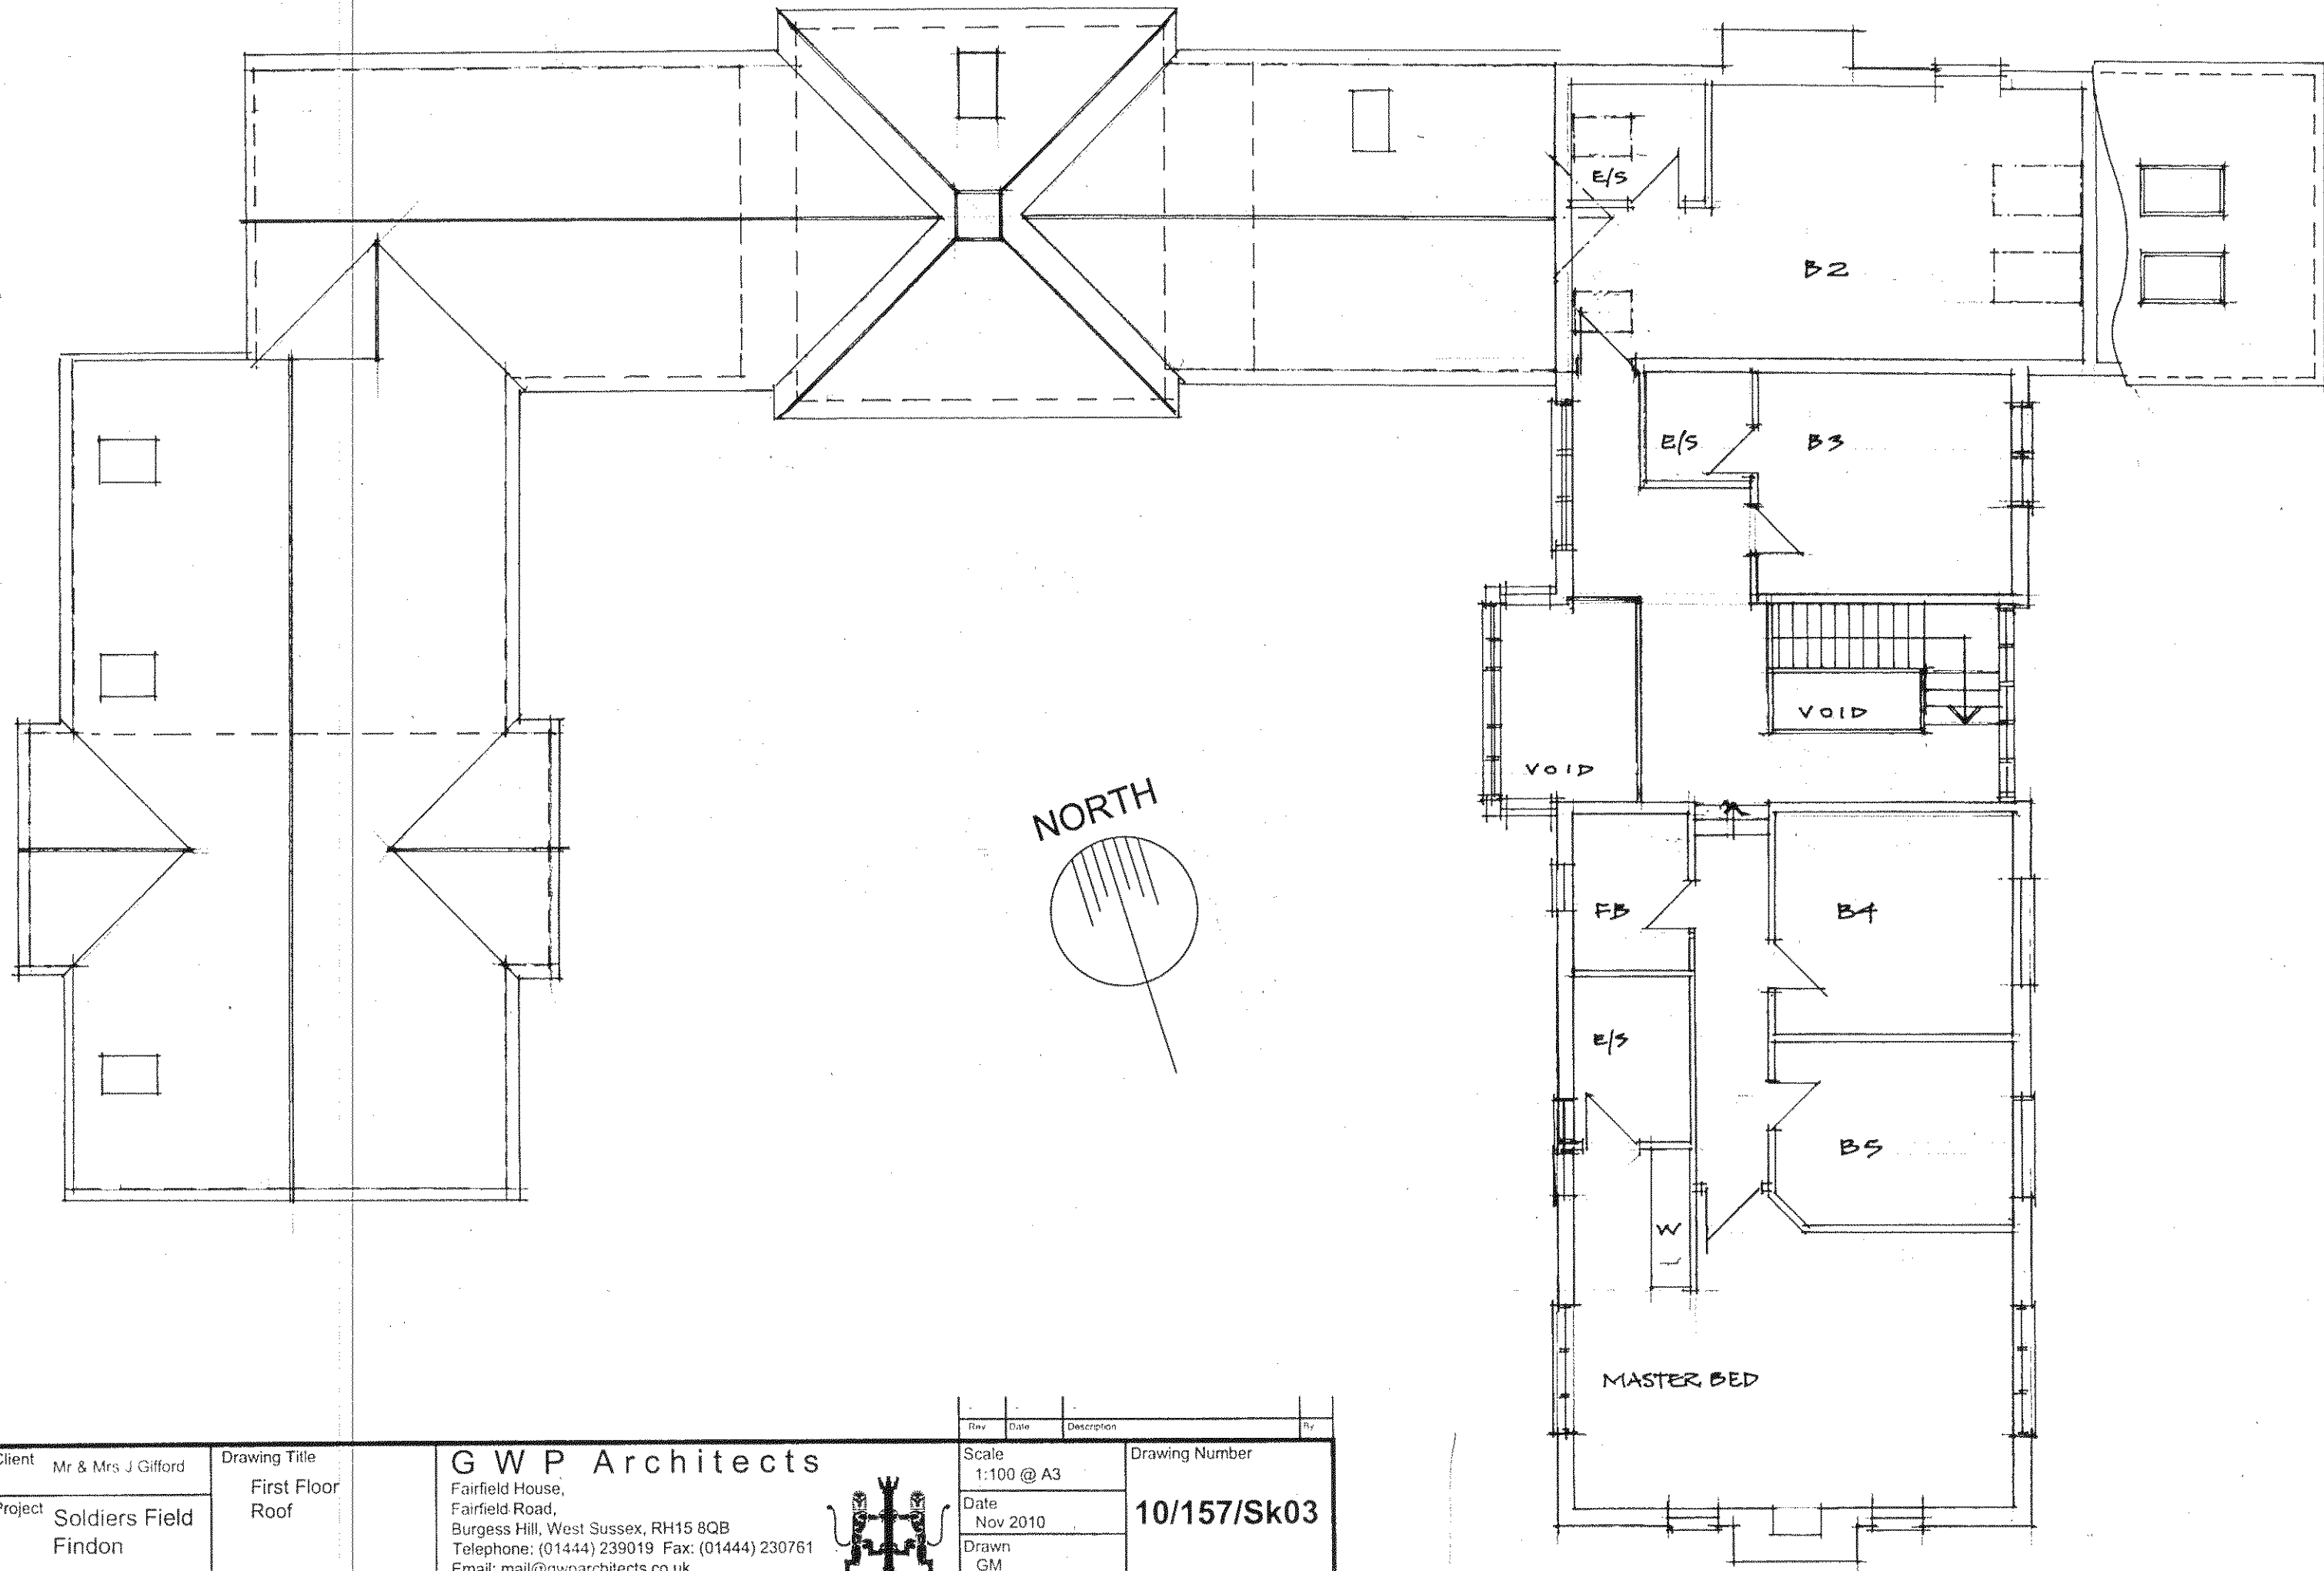

Client Mr & Mrs J Gifford
Project Soldiers Field Findon

Drawing Title
First Floor Roof

G W P Architects
Fairfield House,
Fairfield Road,
Burgess Hill, West Sussex, RH15 8QB
Telephone: (01444) 239019 Fax: (01444) 230761
Email: mail@gwparchitects.co.uk

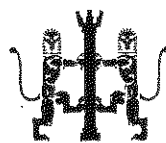

Rev	Date	Description	By
Scale 1:100 @ A3			
Date Nov 2010			
Drawn GM			
Drawing Number 10/157/Sk03			