


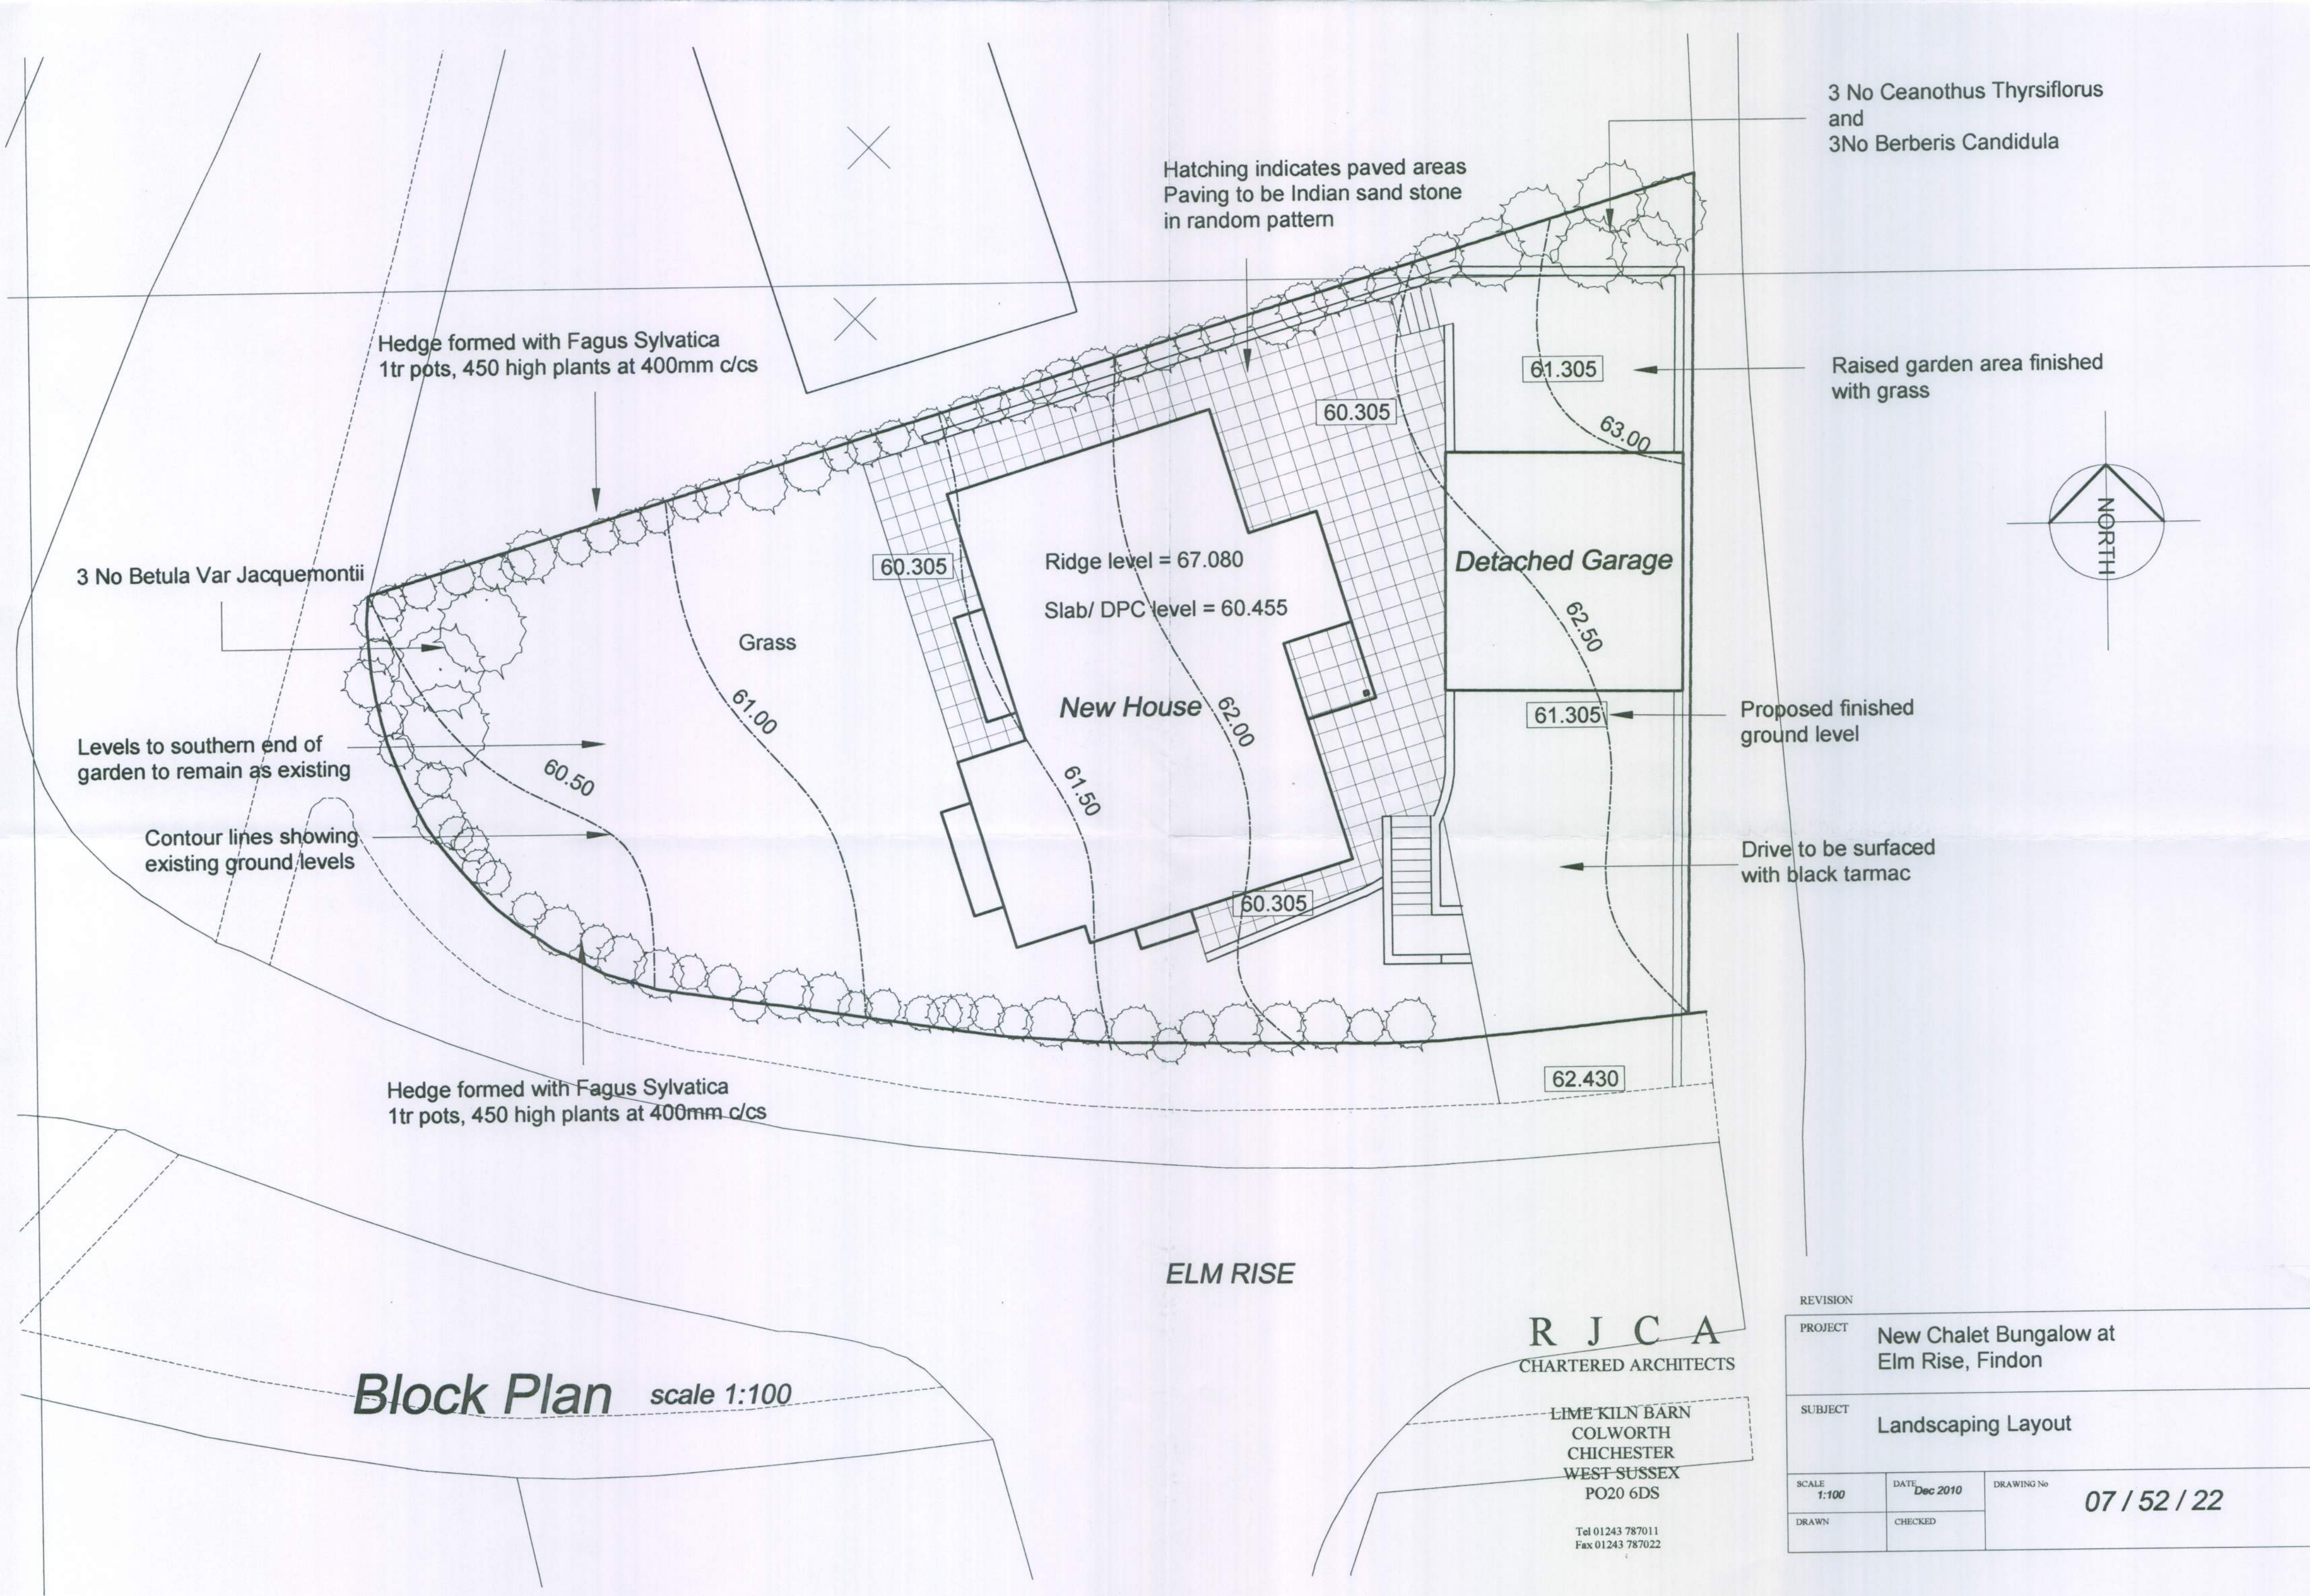


3 No Ceanothus Thyrsiflorus
and
3No Berberis Candidula

Hatching indicates paved areas
Paving to be Indian sand stone
in random pattern

Hedge formed with Fagus Sylvatica
1tr pots, 450 high plants at 400mm c/cs

Raised garden area finished
with grass

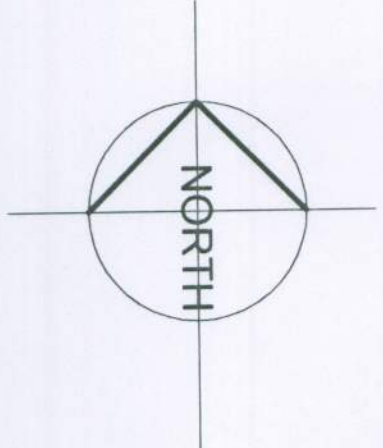

3 No Betula Var Jacquemontii

Levels to southern end of
garden to remain as existing

Contour lines showing
existing ground levels

Hedge formed with Fagus Sylvatica
1tr pots, 450 high plants at 400mm c/cs

ELM RISE

Block Plan scale 1:100

R J C A
CHARTERED ARCHITECTS

LIME KILN BARN
COLWORTH
CHICHESTER
WEST SUSSEX
PO20 6DS

Tel 01243 787011
Fax 01243 787022

REVISION			
PROJECT		New Chalet Bungalow at Elm Rise, Findon	
SUBJECT		Landscaping Layout	
SCALE 1:100	DATE Dec 2010	DRAWING No 07 / 52 / 22	
DRAWN	CHECKED		