
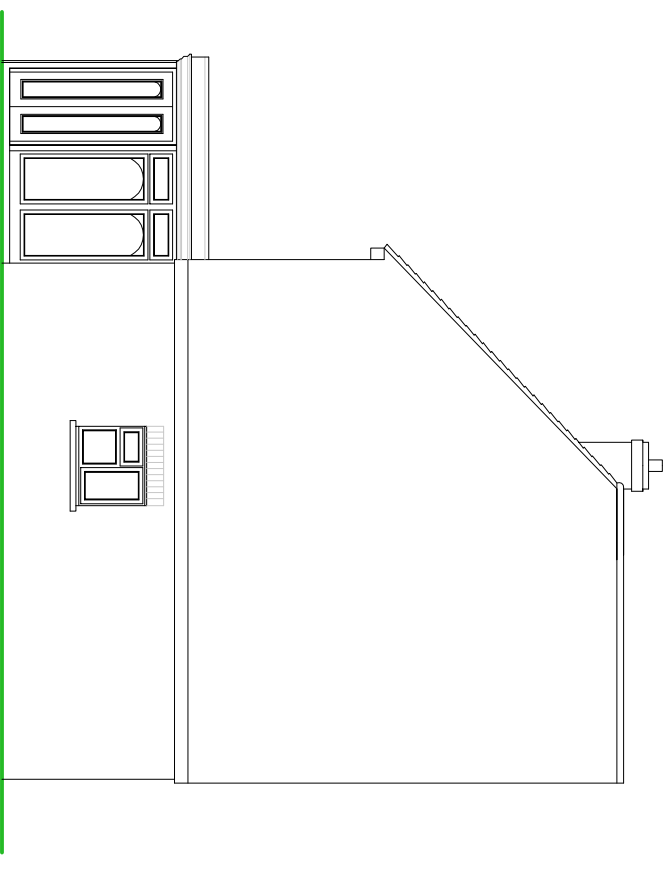
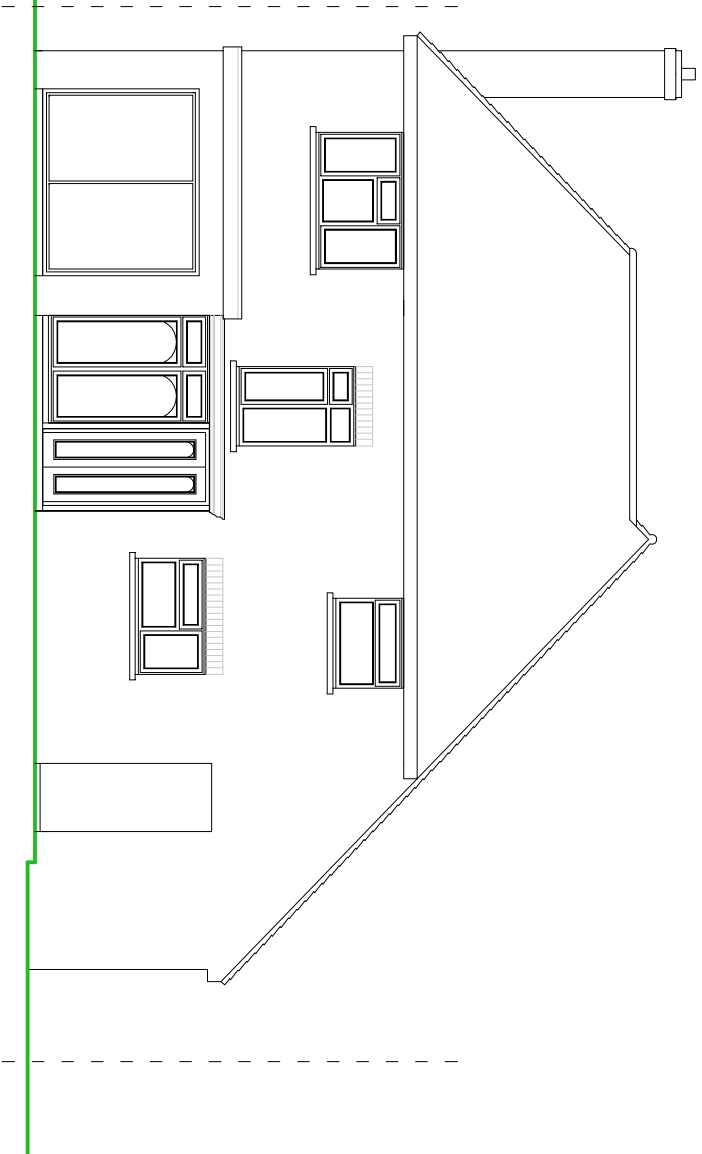


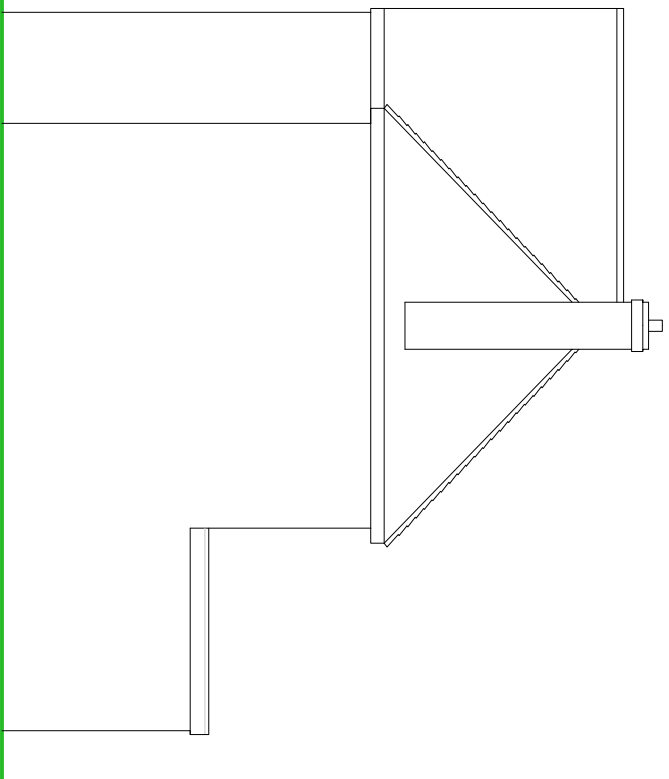


SIDE ELEVATION

REAR ELEVATION

SIDE ELEVATION

EXISTING ELEVATIONS

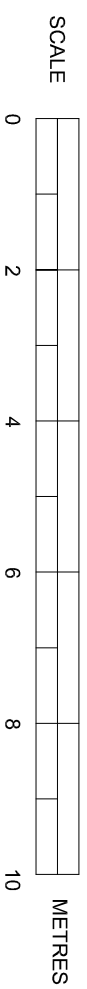

NOTES

ROOF - Plain tiles to pitched roof with felted flat roof elsewhere.

WALLS - Painted render detail to external walls.

WINDOWS/DOORS - White framed PVC double glazed units.

SUSSEX BUILDING CONSULTANCY LIMITED 48 DOWNVIEW ROAD, FELPHAM, BOGNOR REGIS. SCALE - 1/100 REV - DATE - 05/05/2010	SBCL 3 NORTHCOOTE ROAD BOGNOR REGIS PO21 9LZ TEL/FAX - (01243) 861379
---	--