

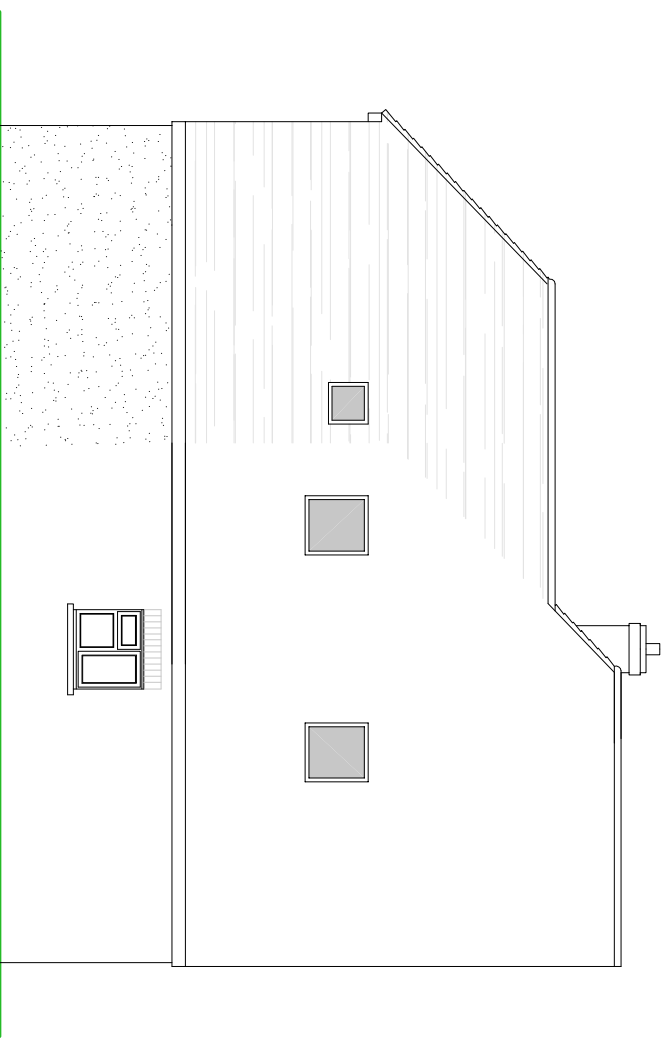


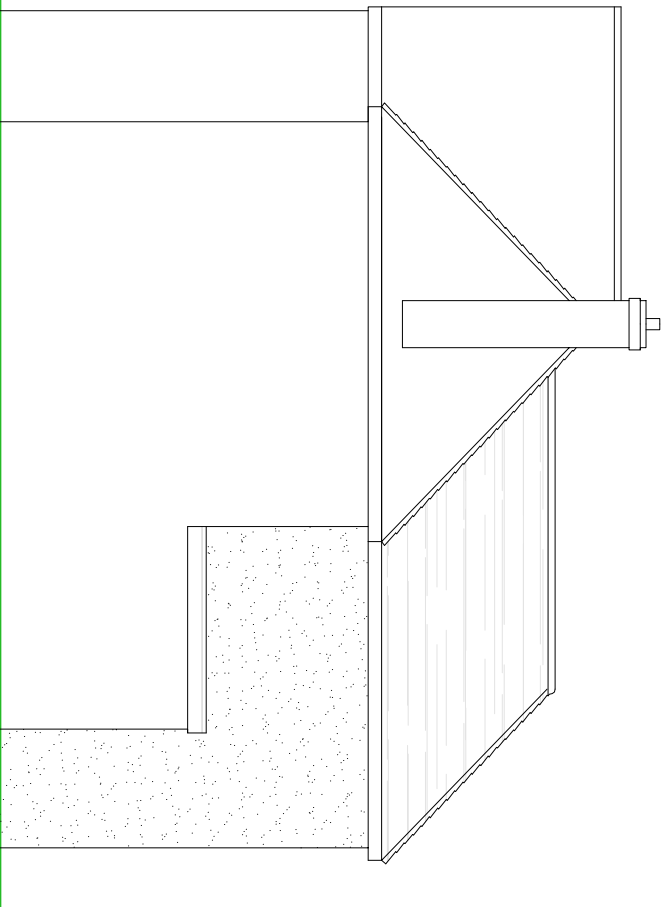

SIDE ELEVATION

SIDE ELEVATION

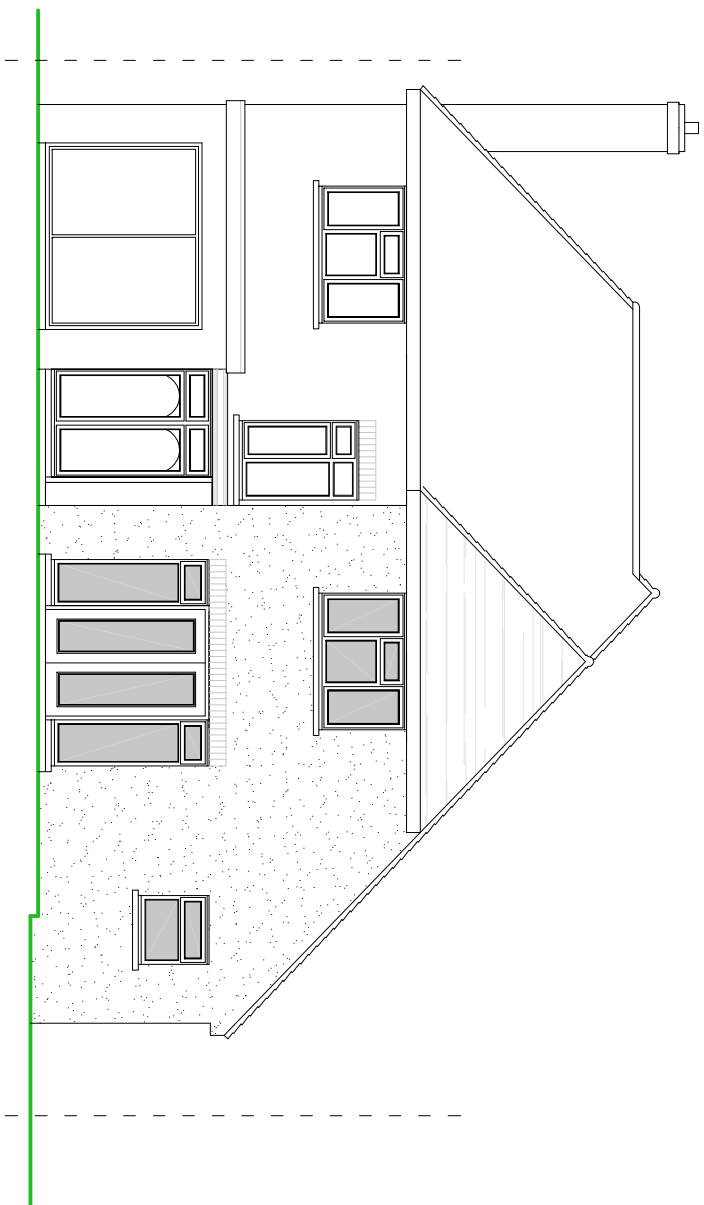

REAR ELEVATION

PROPOSED ELEVATIONS


NOTES

ROOF - Plain tiles to pitched roof to match existing.

WALLS - Painted render detail to external walls to match existing.

WINDOWS/DOORS - White framed PVC double glazed units.

SCALE

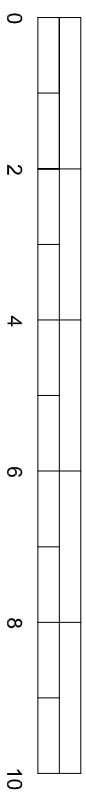

METRES

SUSSEX BUILDING CONSULTANCY LIMITED
48 DOWNVIEW ROAD, FELPHAM,
BOGNOR REGIS.
SCALE - 1/100 REV - A DATE - 28/05/2010

SBC L

3 NORTHCOTE ROAD
BOGNOR REGIS
PO21 5LZ
TEL/FAX - (01243) 861379