


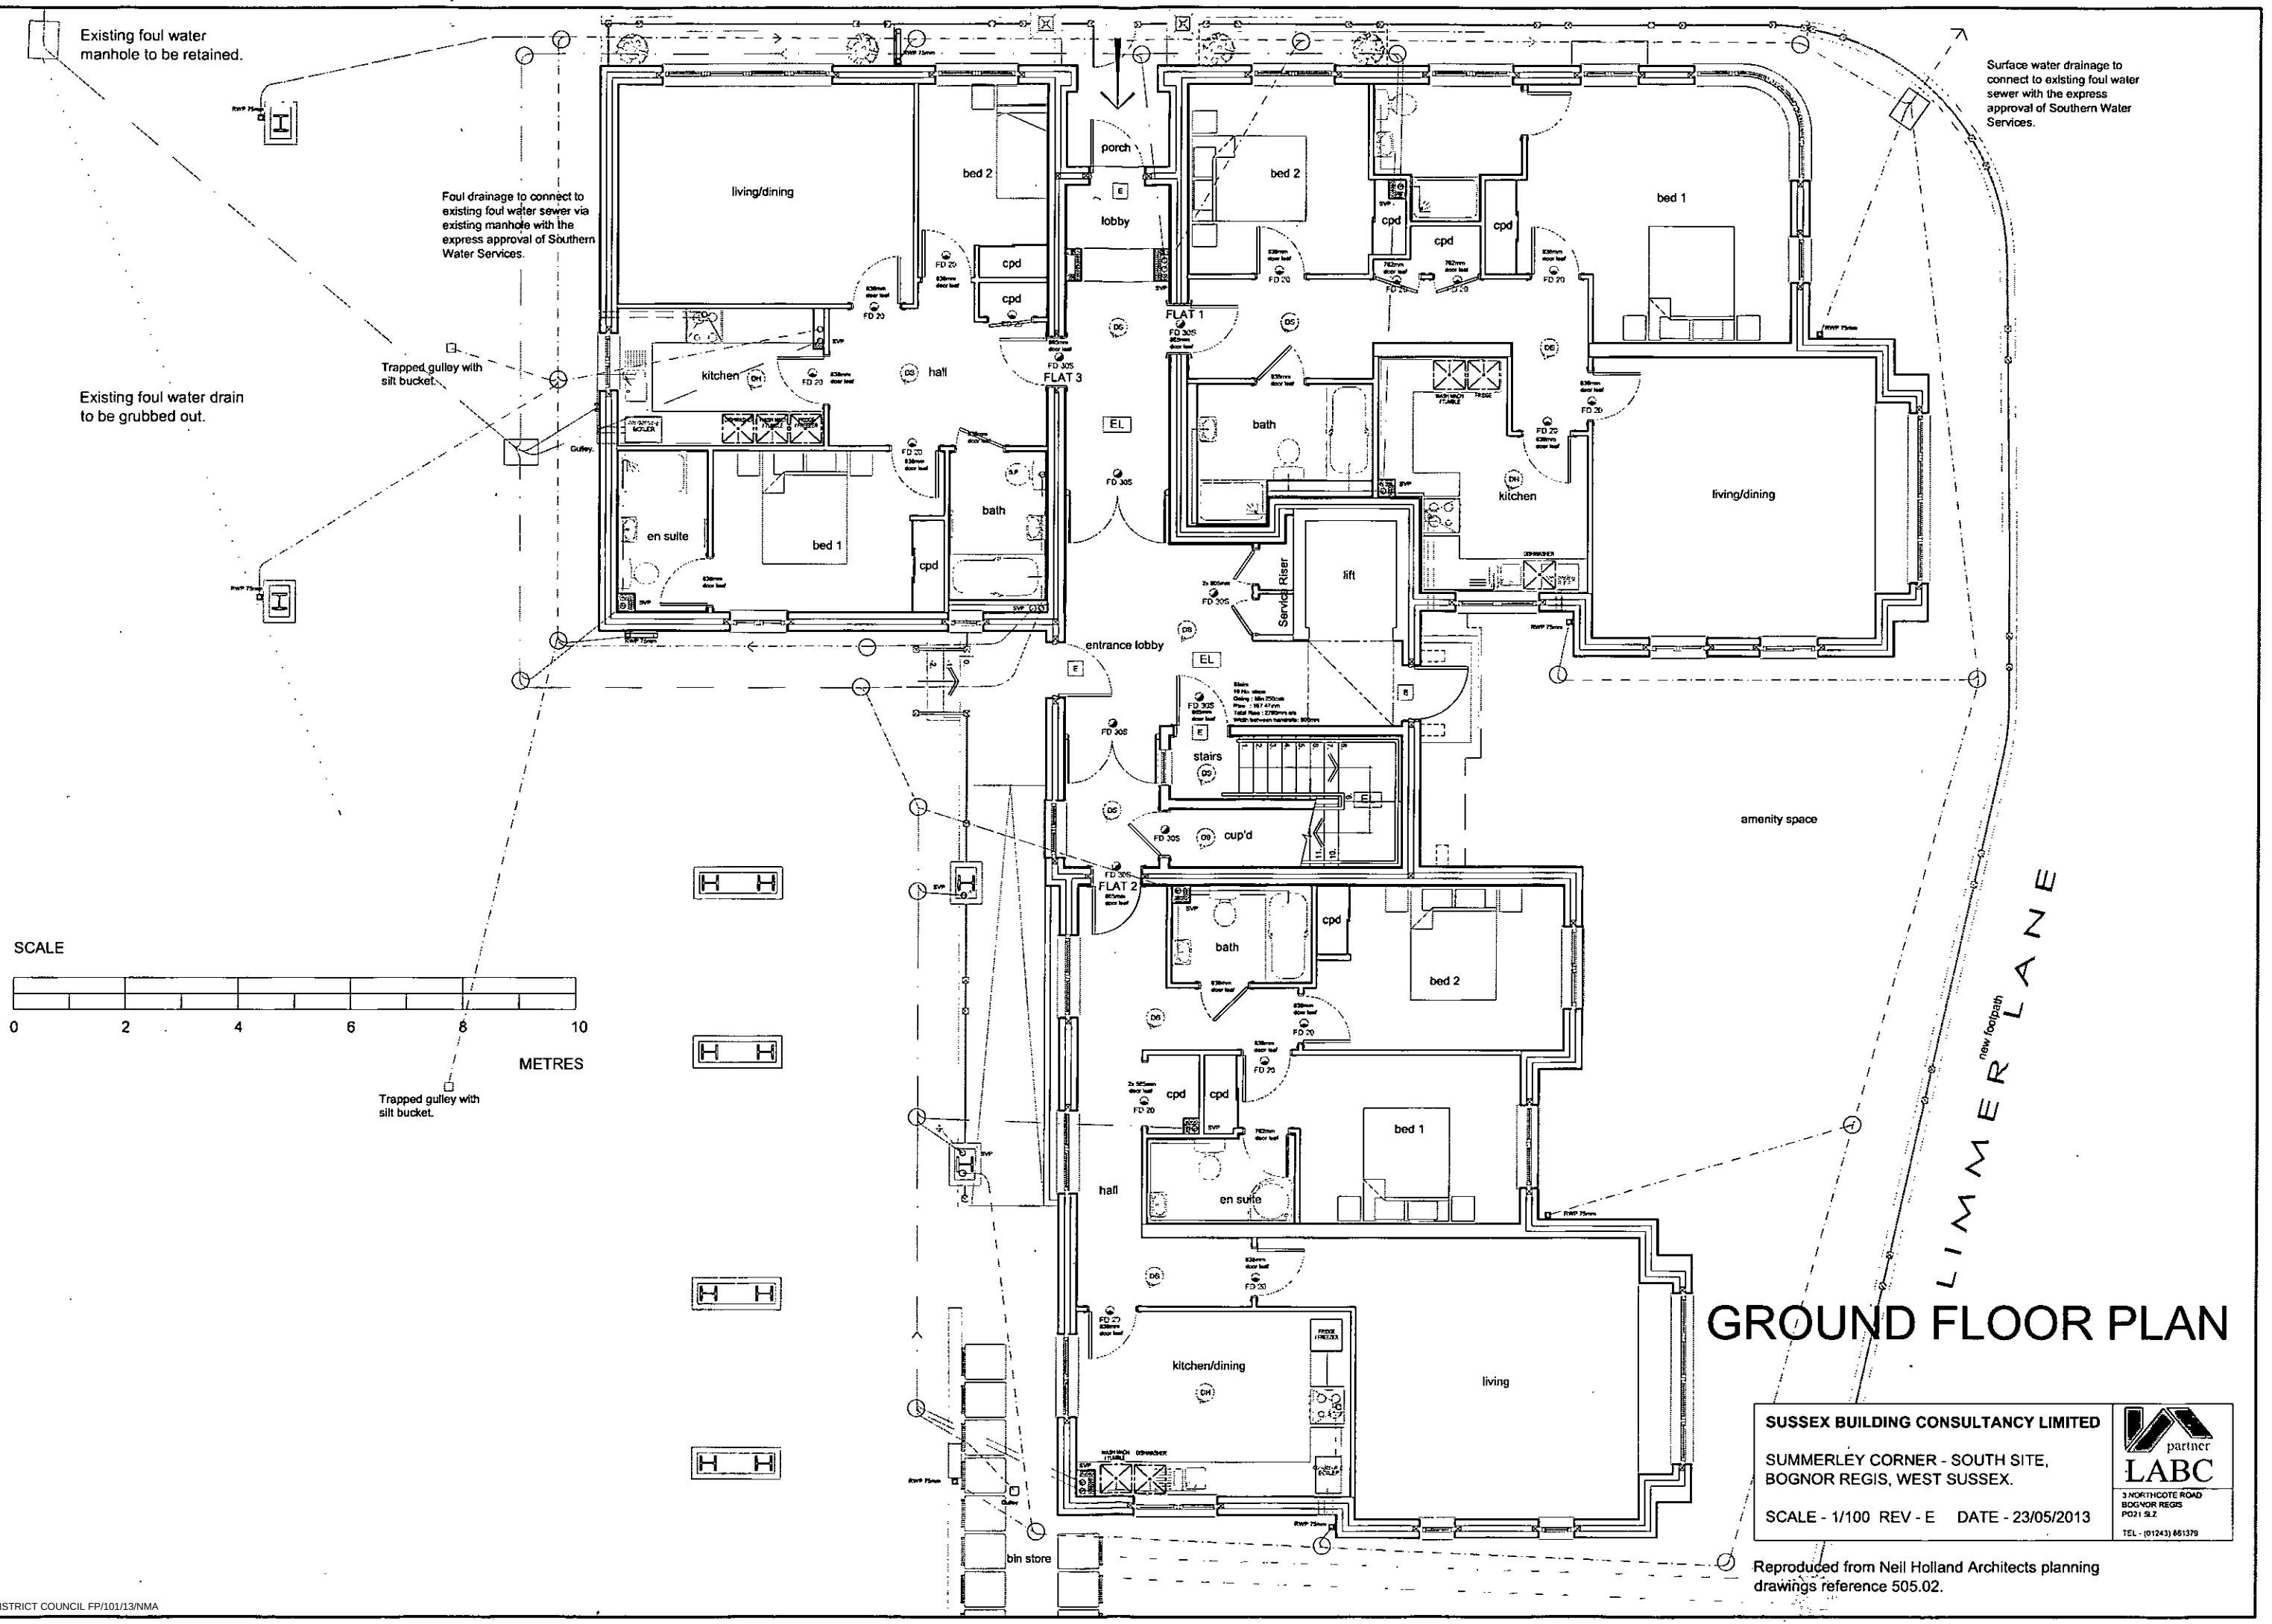


Existing foul water manhole to be retained.

Foul drainage to connect to existing foul water sewer via existing manhole with the express approval of Southern Water Services.

Existing foul water drain to be grubbed out.

Trapped gully with silt bucket.

Surface water drainage to connect to existing foul water sewer with the express approval of Southern Water Services.

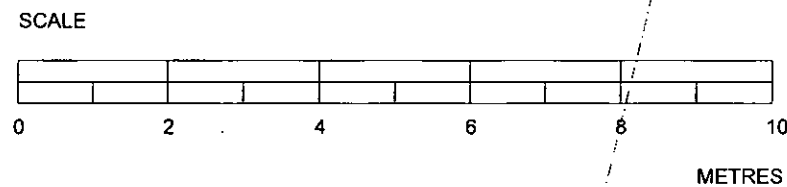

Trapped gully with silt bucket.

GROUND FLOOR PLAN

SUSSEX BUILDING CONSULTANCY LIMITED

SUMMERLEY CORNER - SOUTH SITE,
BOGNOR REGIS, WEST SUSSEX.

SCALE - 1/100 REV - E DATE - 23/05/2013



Reproduced from Neil Holland Architects planning drawings reference 505.02.