



NOTES


ROOF - 'Marley Eternot - Acme Double Camber' plain clay tiles to pitched roof. Felted flat roof behind.

WALLS - White through coloured render system such as 'Monocouche' or similar to external walls with brick infill details. Brick plinth to be 'Weinemerger Terca Cassandra' bricks to planning approval.

WINDOWS - White PVC framed double glazed units.

DOORS - White PVC framed double glazed units.


FRONT ELEVATION

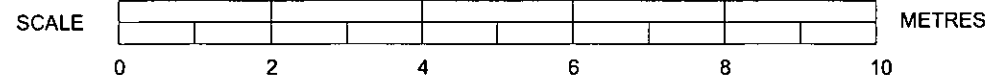

SUSSEX BUILDING CONSULTANCY LIMITED

SUMMERLEY CORNER - SOUTH SITE,
BOGNOR REGIS, WEST SUSSEX.

SCALE - 1/100 REV - D DATE - 03/06/2013

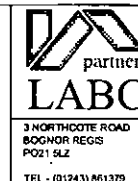

Reproduced from Neil Holland Architects planning
drawings reference 505.02.