




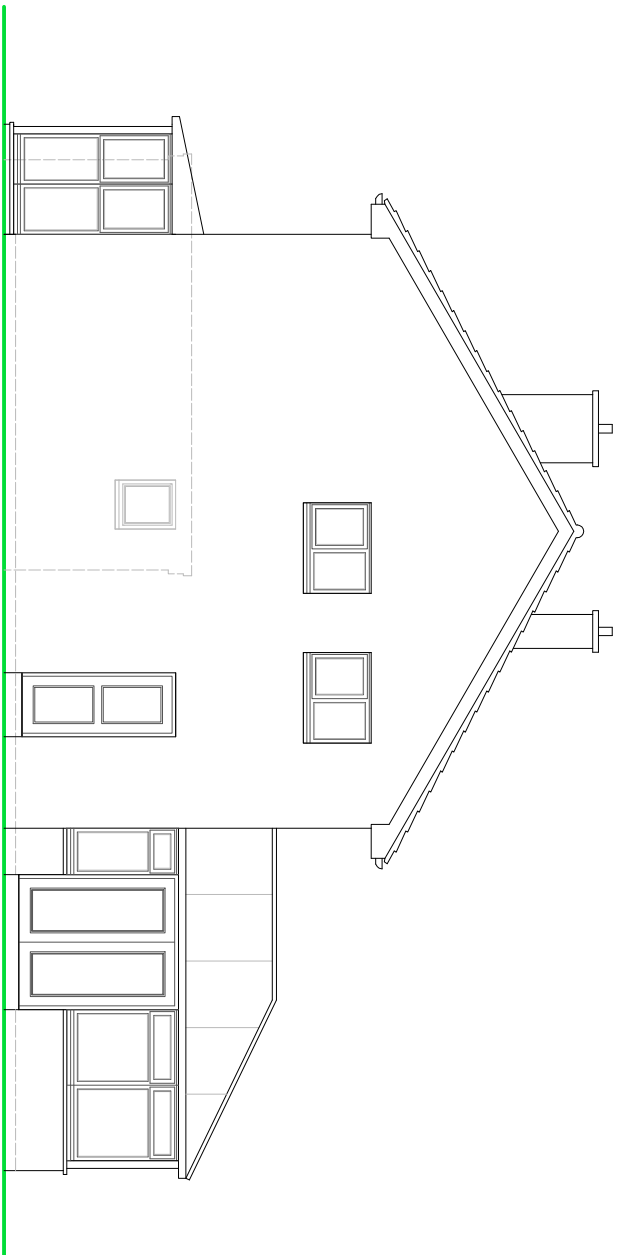


SIDE ELEVATION

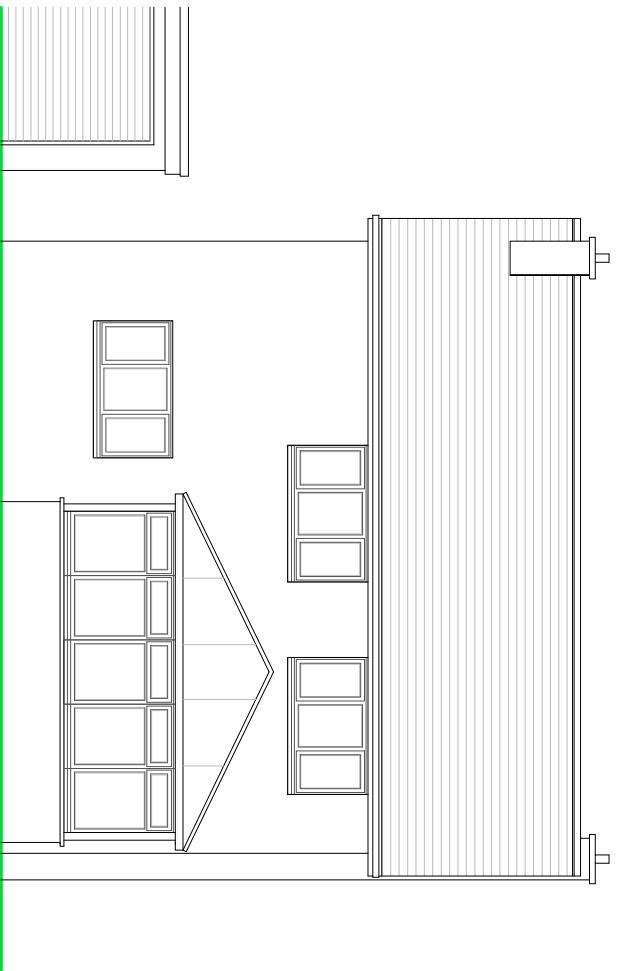

REAR ELEVATION

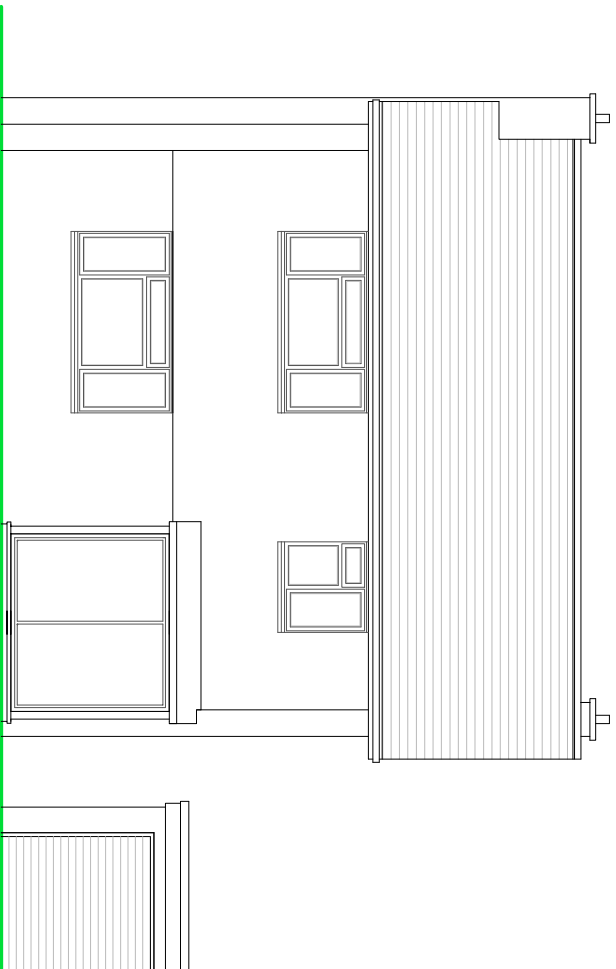

FRONT ELEVATION

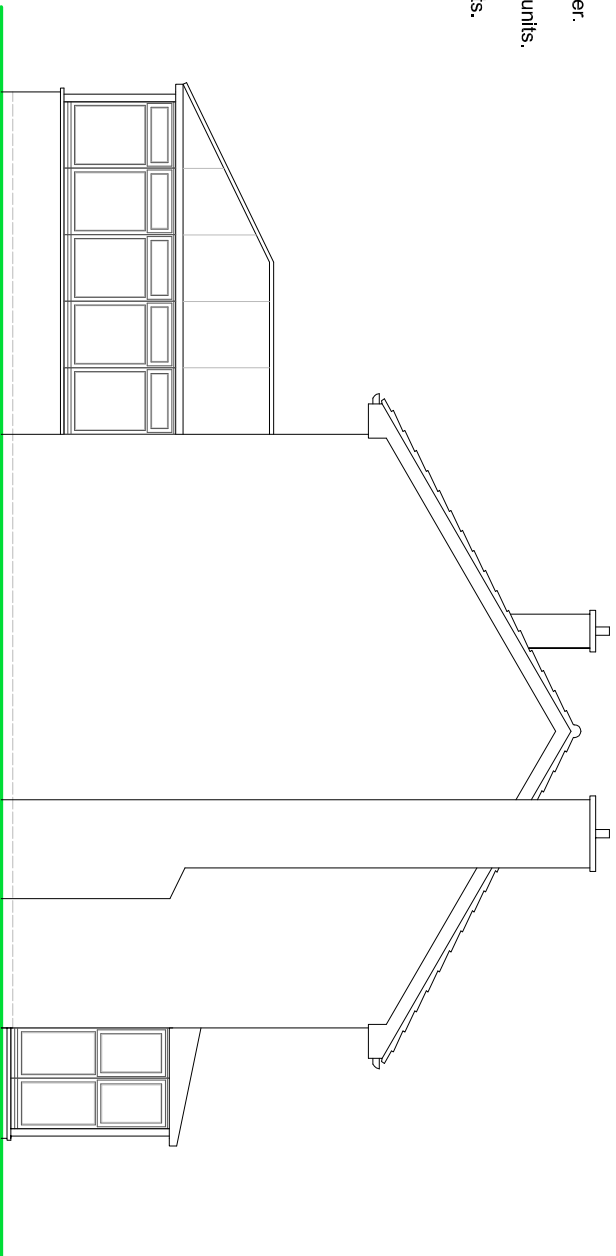

SIDE ELEVATION


NOTES

ROOF - Interlocking concrete tiles to pitched roof. Polycarbonate roof to conservatory and porch.

WALLS - Mixture of face brick and painted render.

WINDOWS - White PVC framed double glazed units.

DOORS - White PVC framed double glazed units.

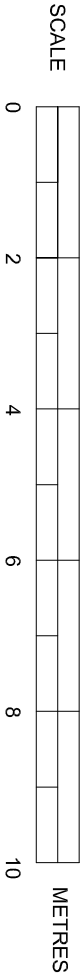

EXISTING ELEVATIONS

Scale 1:100 on A3

SUSSEX BUILDING CONSULTANCY LIMITED

10 DOWNVIEW ROAD, FELPHAM,
BOGNOR REGIS, WEST SUSSEX.

SCALE - 1/100 REV - A DATE - 14/08/2026



partner
LABC
4 REGIS AVENUE ALDWICK,
PO21 4HD
TEL: 07771 503698