



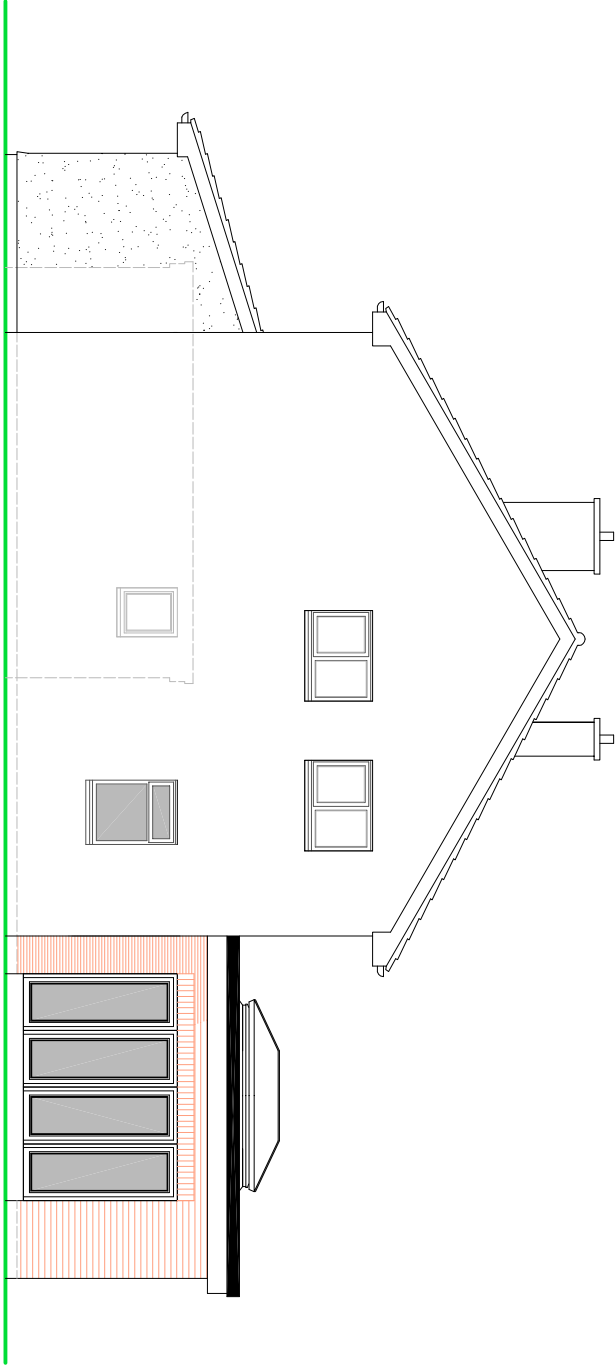


SIDE ELEVATION

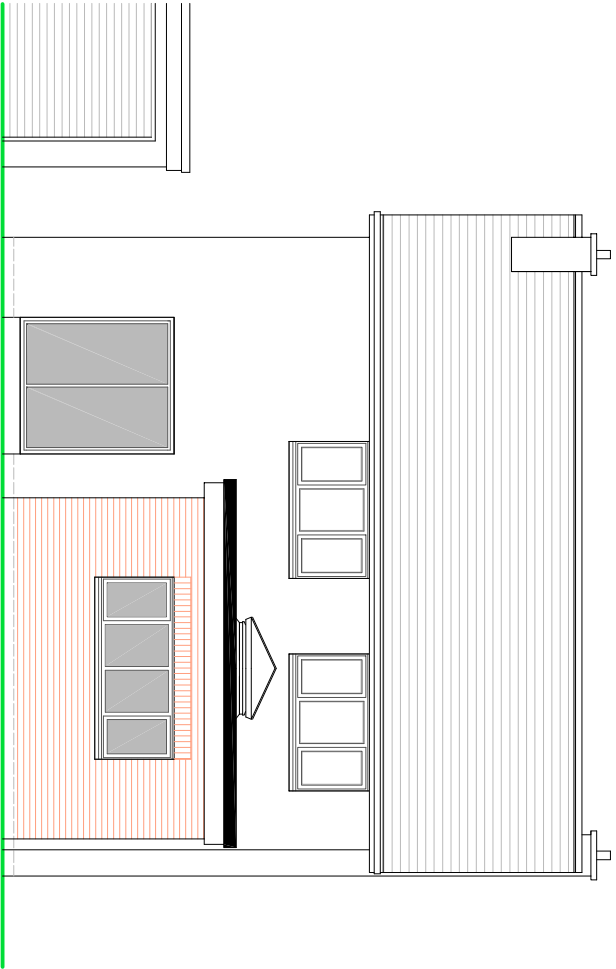

REAR ELEVATION



FRONT ELEVATION

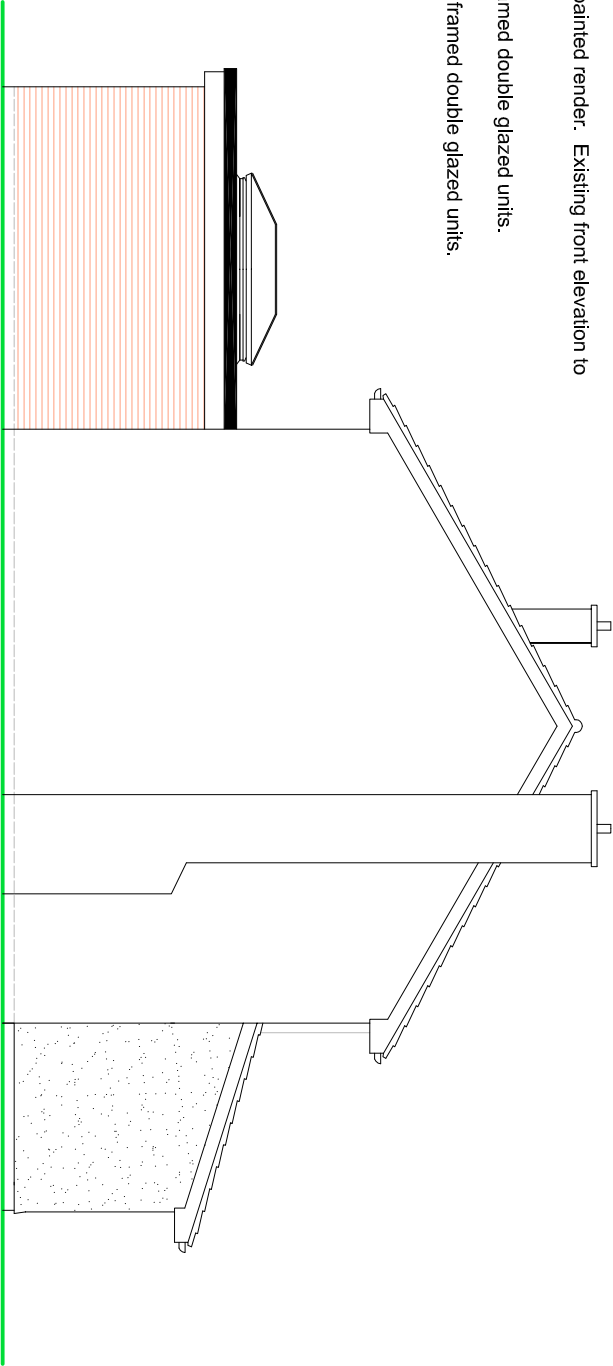

SIDE ELEVATION


NOTES

ROOF - Interlocking concrete tiles to porch pitched roof to match. Mineral felt covering to rear extension.

WALLS - Mixture of face brick and painted render. Existing front elevation to be rendered.

WINDOWS - Charcoal grey PVC framed double glazed units.

DOORS - Charcoal grey Aluminium framed double glazed units.

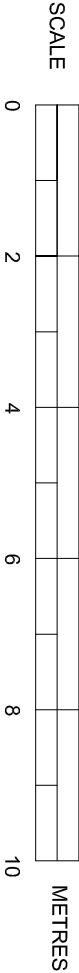

PROPOSED ELEVATIONS

Scale 1:100 on A3

SUSSEX BUILDING CONSULTANCY LIMITED

10 DOWNVIEW ROAD, FELPHAM,
BOGNOR REGIS, WEST SUSSEX.

SCALE - 1/100 REV - C DATE - 14/08/2026

Partner
LABC
4 REGIS AVENUE, ALDWICK,
PO21 4HD
TEL - 07771 808868