



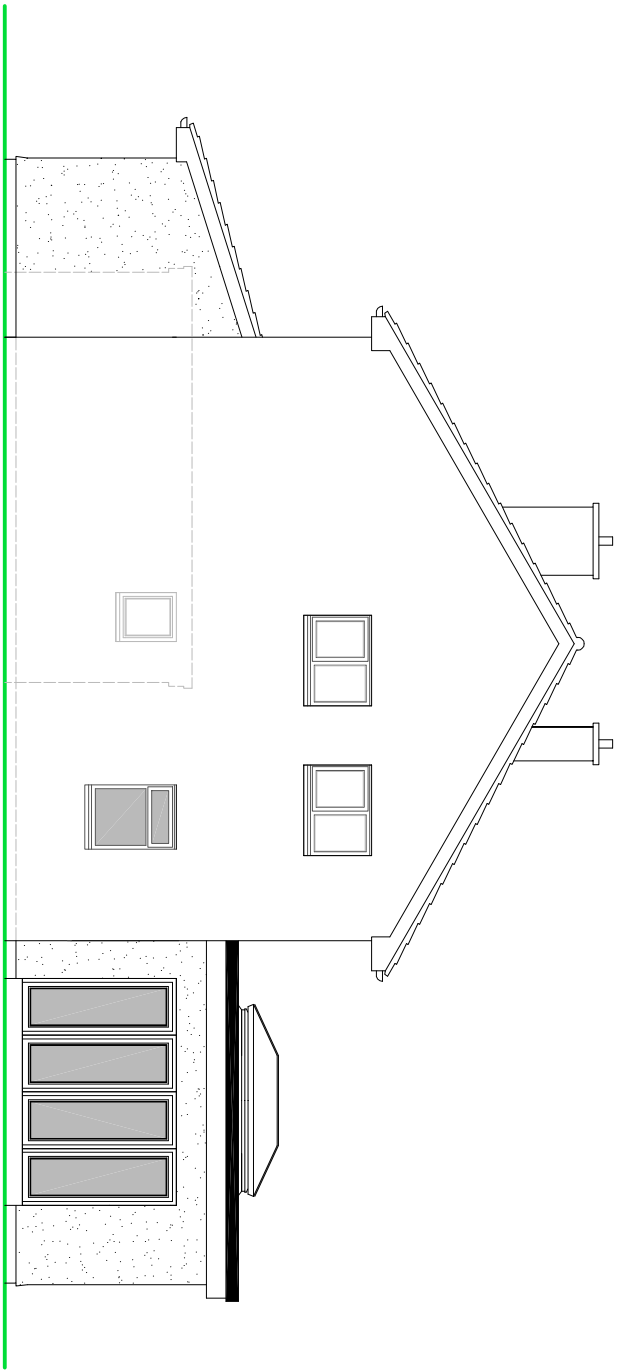


SIDE ELEVATION

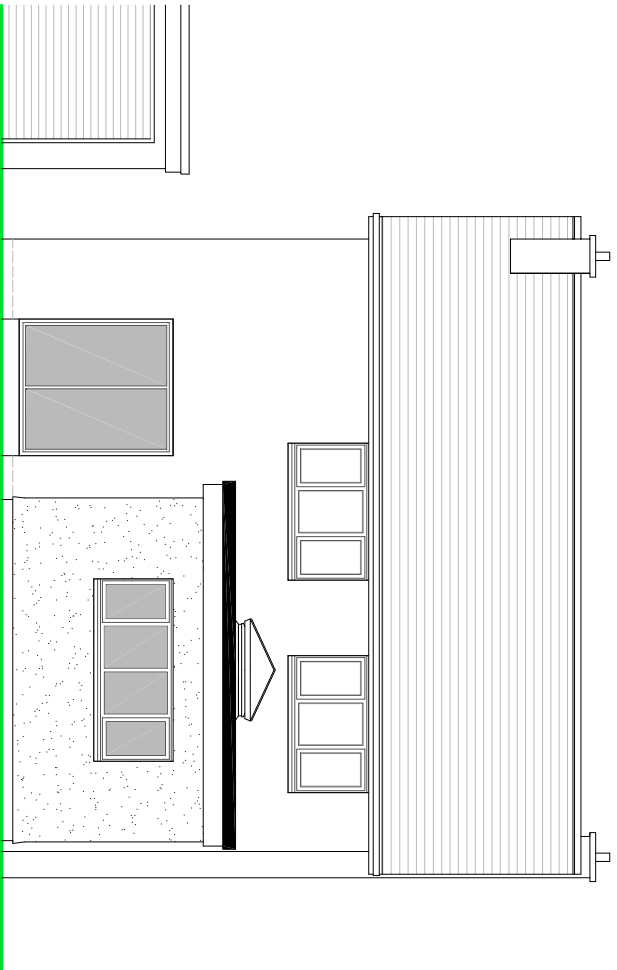

REAR ELEVATION



FRONT ELEVATION

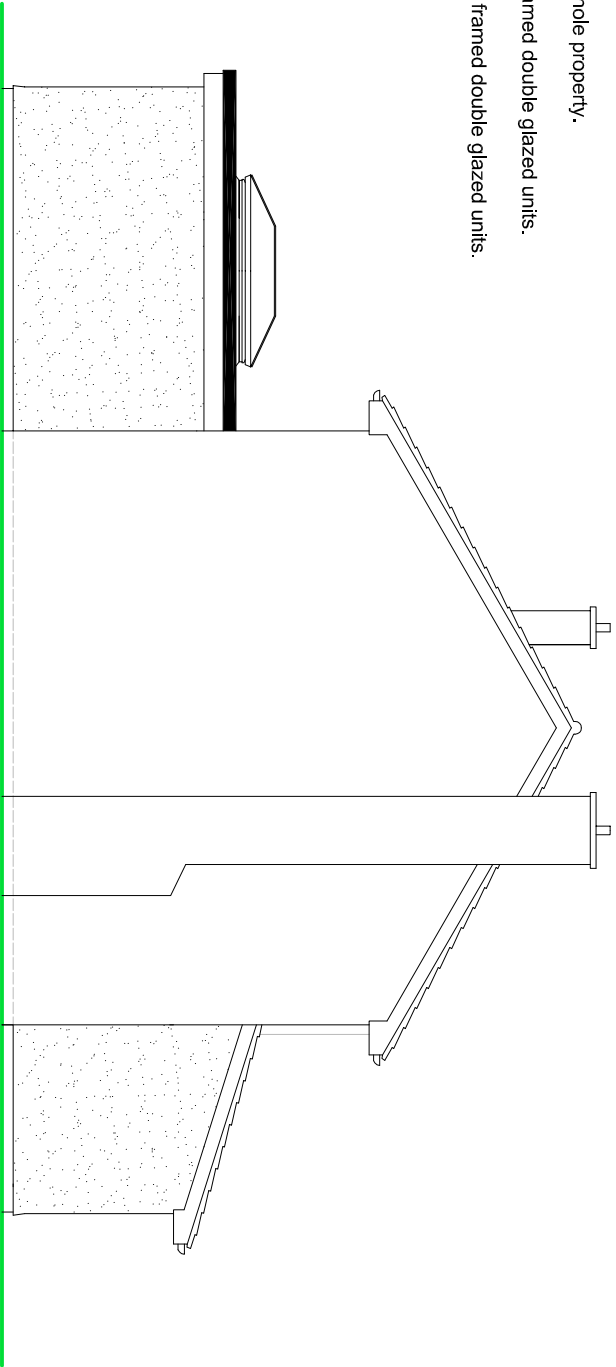

SIDE ELEVATION


NOTES

ROOF - Interlocking concrete tiles to porch pitched roof to match. Mineral felt covering to rear extension.

WALLS - Painted render finish to whole property.

WINDOWS - Charcoal grey PVC framed double glazed units.

DOORS - Charcoal grey Aluminium framed double glazed units.

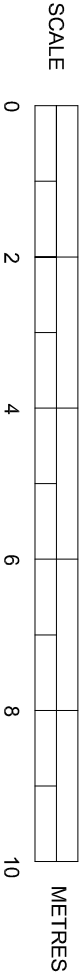

PROPOSED ELEVATIONS

Scale 1:100 on A3

SUSSEX BUILDING CONSULTANCY LIMITED

10 DOWNVIEW ROAD, FELPHAM,
BOGNOR REGIS, WEST SUSSEX.

SCALE - 1/100 REV - D DATE - 18/08/2026

LABC

partner

4 REGIS AVENUE, ALDWICK,
PO21 4HQ
BOGNOR REGIS

TEL - 07771 953996