


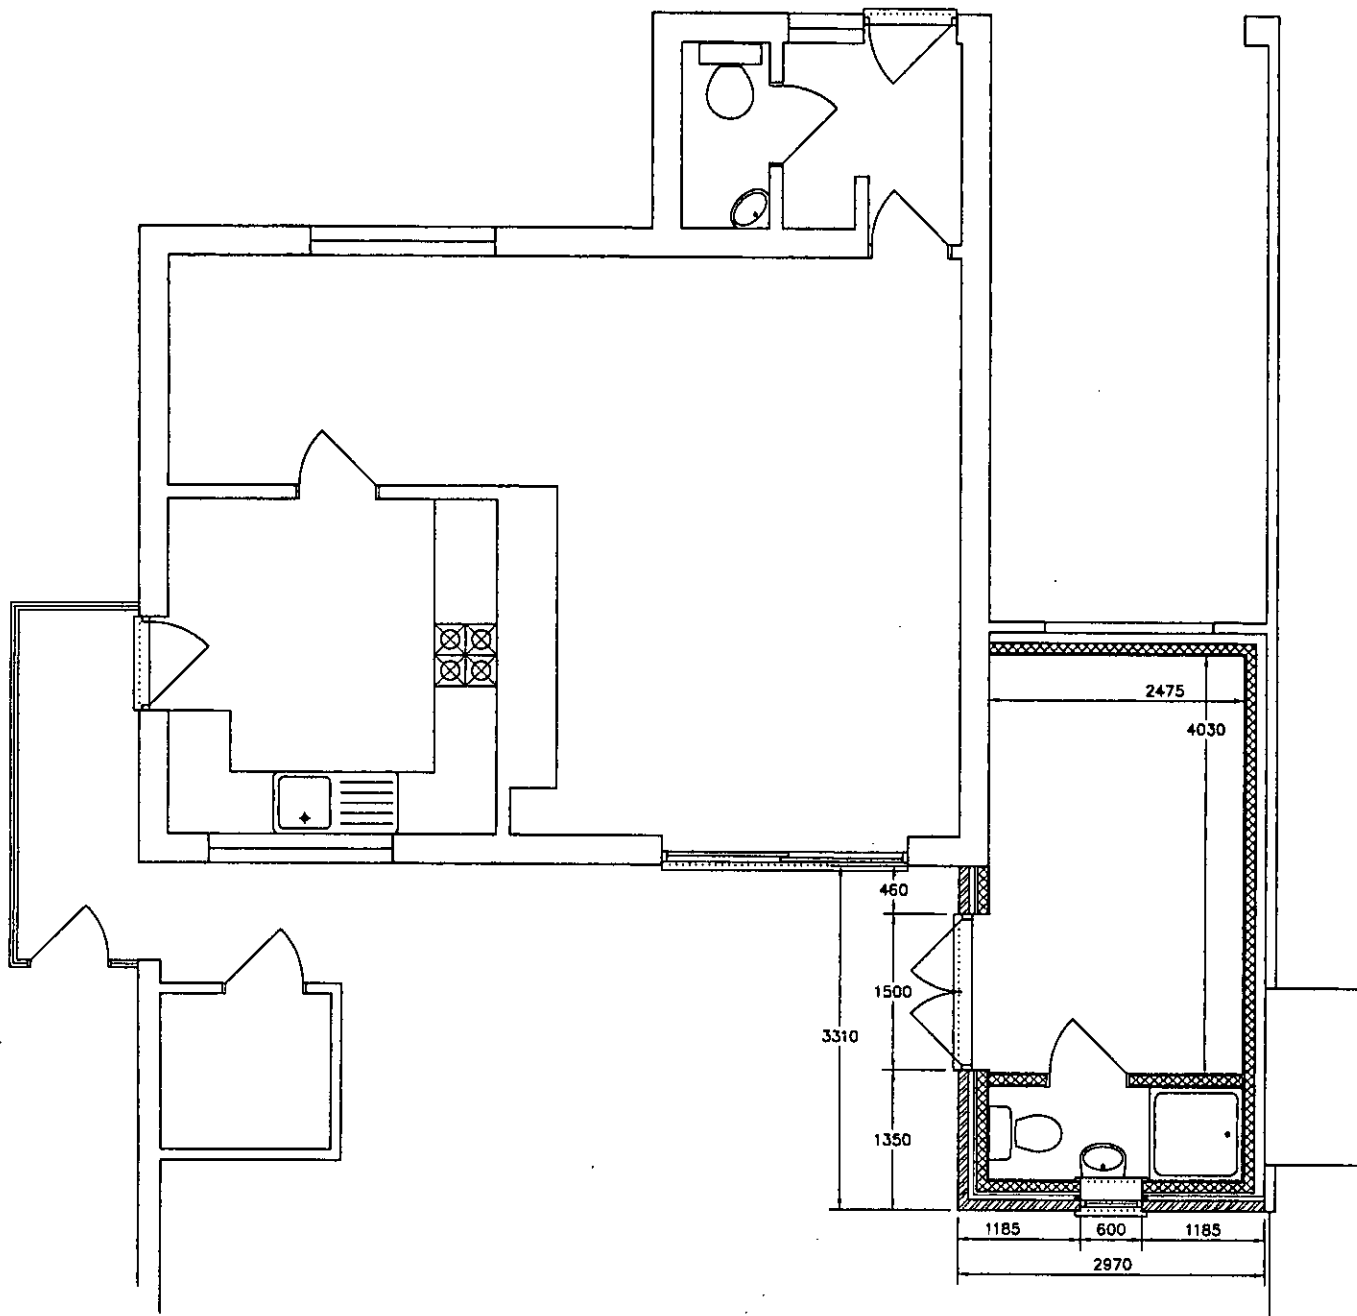

Amendments: -


Bryceson Shaw Associates

Surveyors and Designers

2 Wellesley Court, Fitzalan Road, Littlehampton,
West Sussex BN17 5JW

Tel. & Fax 01903 734381 Mobile: 07889 651301

E-mail: brycesonshaw@btinternet.com

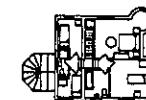

Project:

Proposed extension; 53 Old Rectory gardens, Felpham
PO22 7ER

Drawing:

Ground floor

For:

Mrs. J. Tipping

Drawn:

PKS

Date:

August 2012

Scales:

1:50

No:

1269/01/03

To scale when printed on A3