



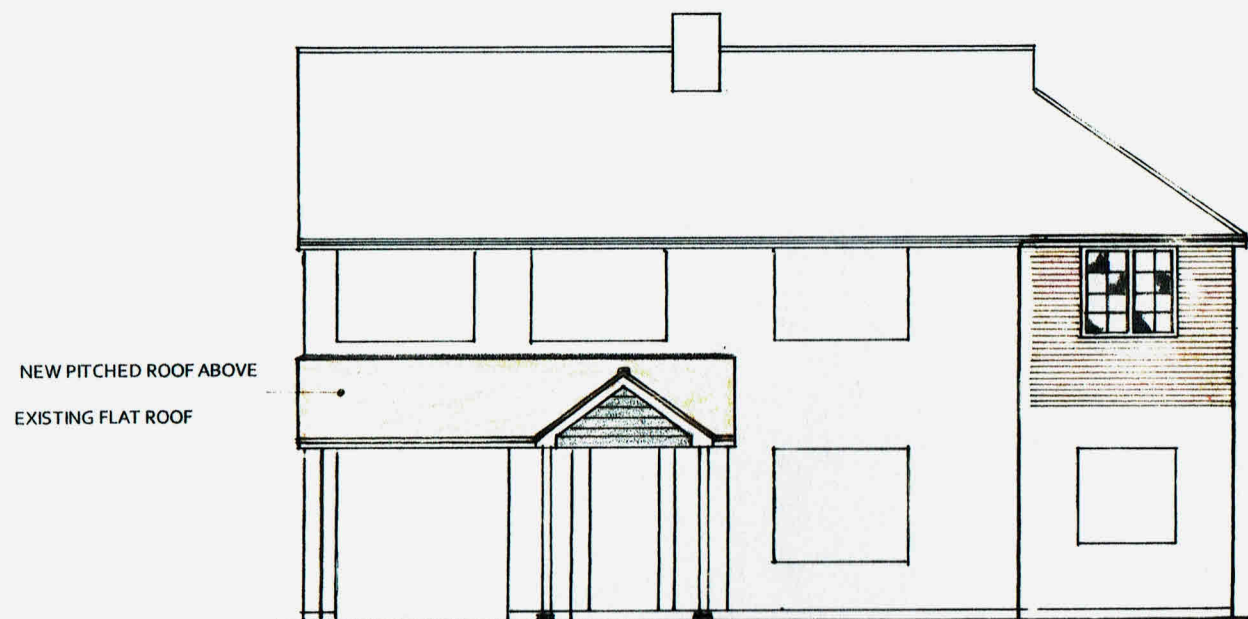

PROPOSED WEST ELEVATION

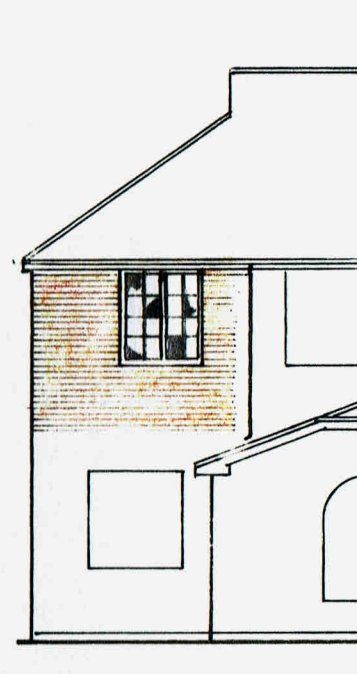

PROPOSED EAST ELEVATION

PROPOSED FINISHES

WALLS - FACE BRICKWORK TO MATCH EXISTING
ROOF - INTERLOCKING TILE TO MATCH EXISTING
WINDOWS, FASCIAS AND GUTTERS - WHITE UPVC TO MATCH EXISTING
HALF GABLES TO PORCH PITCHED ROOF - MARLEY ETERNIT BOARDING

These drawings are for planning purposes
and not intended as construction drawings.
A full survey is required before work commences to ascertain structural stability and access to foul drains

TUNMORE DESIGN and BUILD
UNIT 2 HOLLYACRE TODDINGTON LANE
LITTLEHAMPTON W.SUSSEX
BN17 7PP

t: 01903 723791
e: contact@tunmoredesign.co.uk
f: 01903 731825


Construction of first floor extension above
existing ground floor extension to form
enlarged bedroom with en-suite and
alterations to front garage and porch flat
roof to form pitched roof

12 Wansfold Way FELPHAM, W.Sussex
PO22 7NL


PROPOSED ELEVATIONS

Date.	Scale.	Drawn.
Mar-19	1:100 @ A3	TT

Dwg No	Revn.
WW 2	

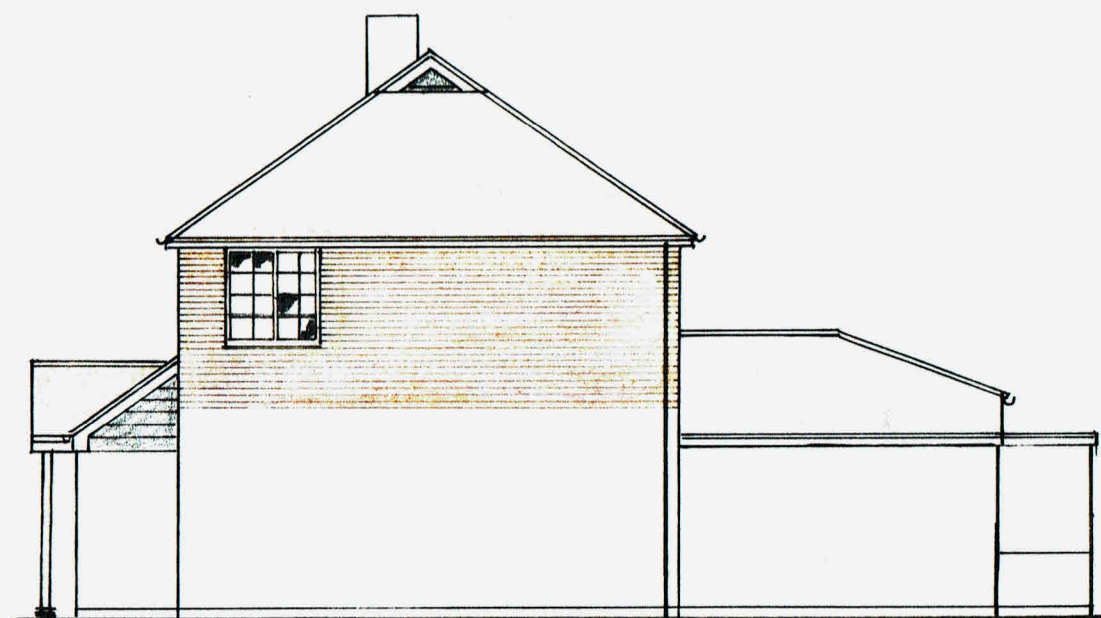

PROPOSED SOUTH ELEVATION

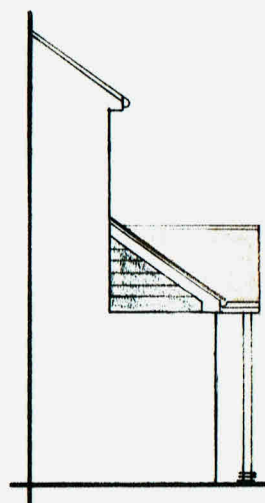

PROPOSED NORTH ELEVATION

SCALE METRES

