
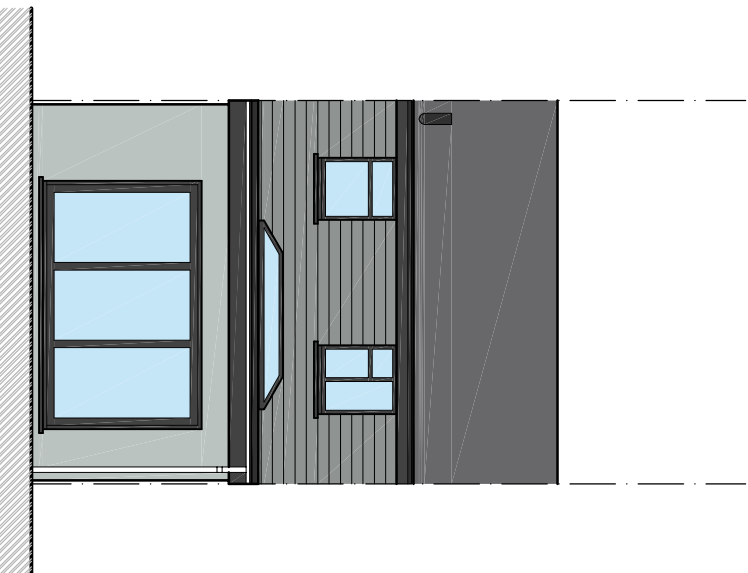
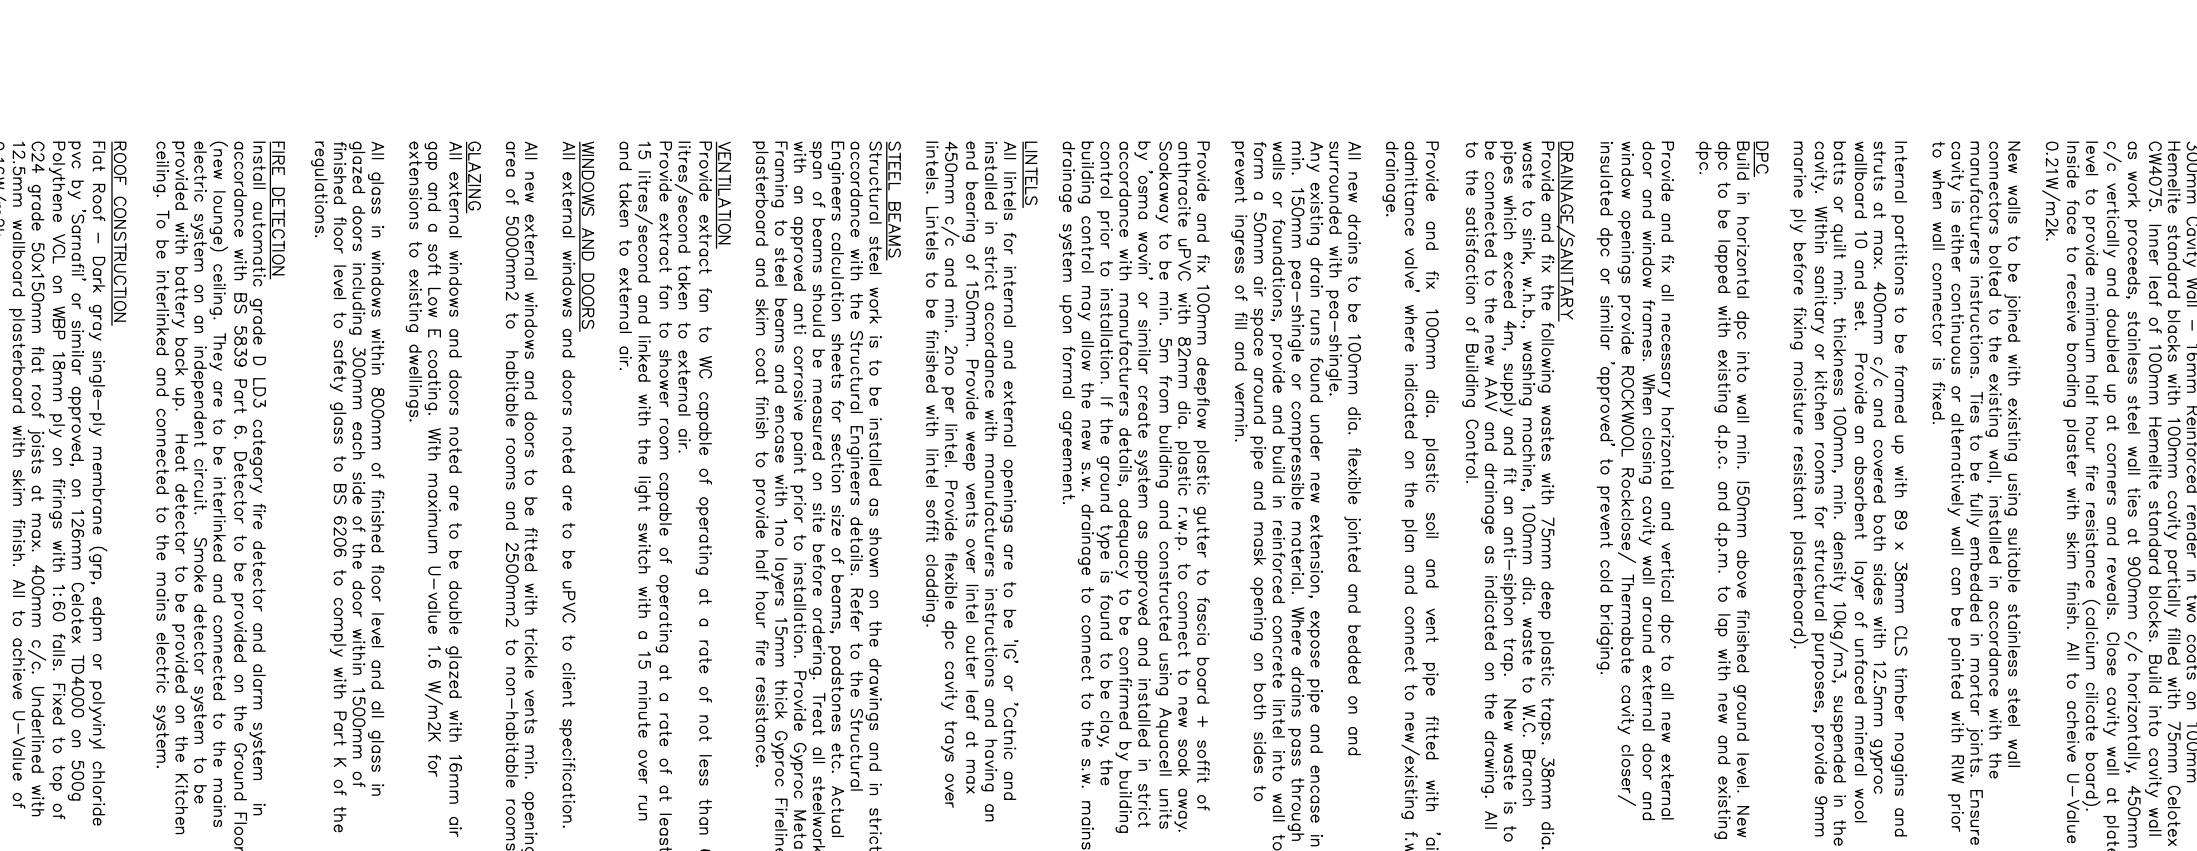
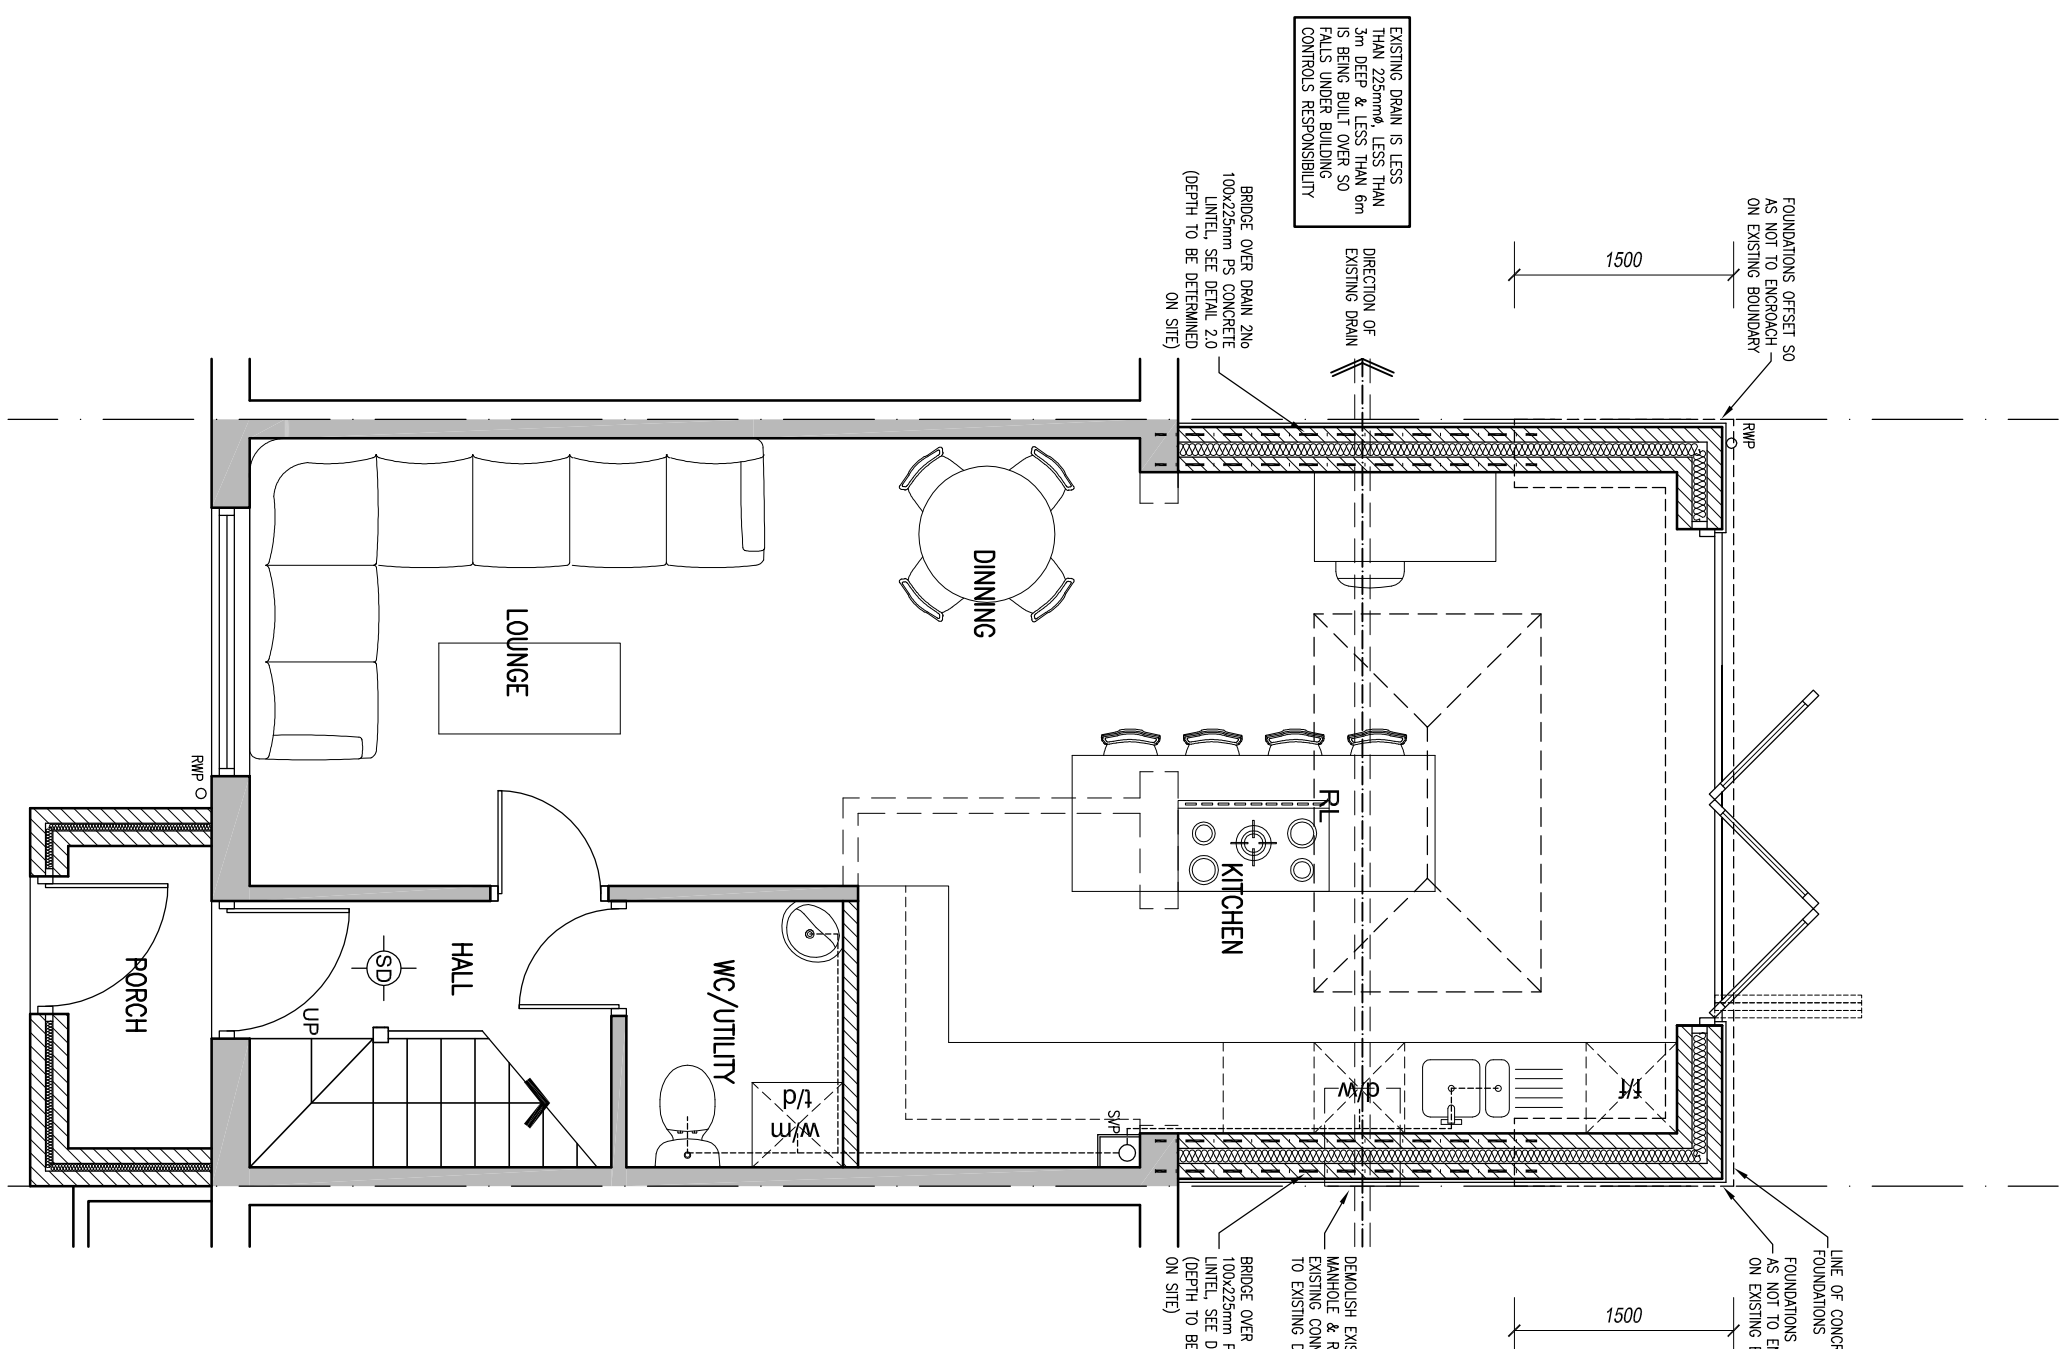
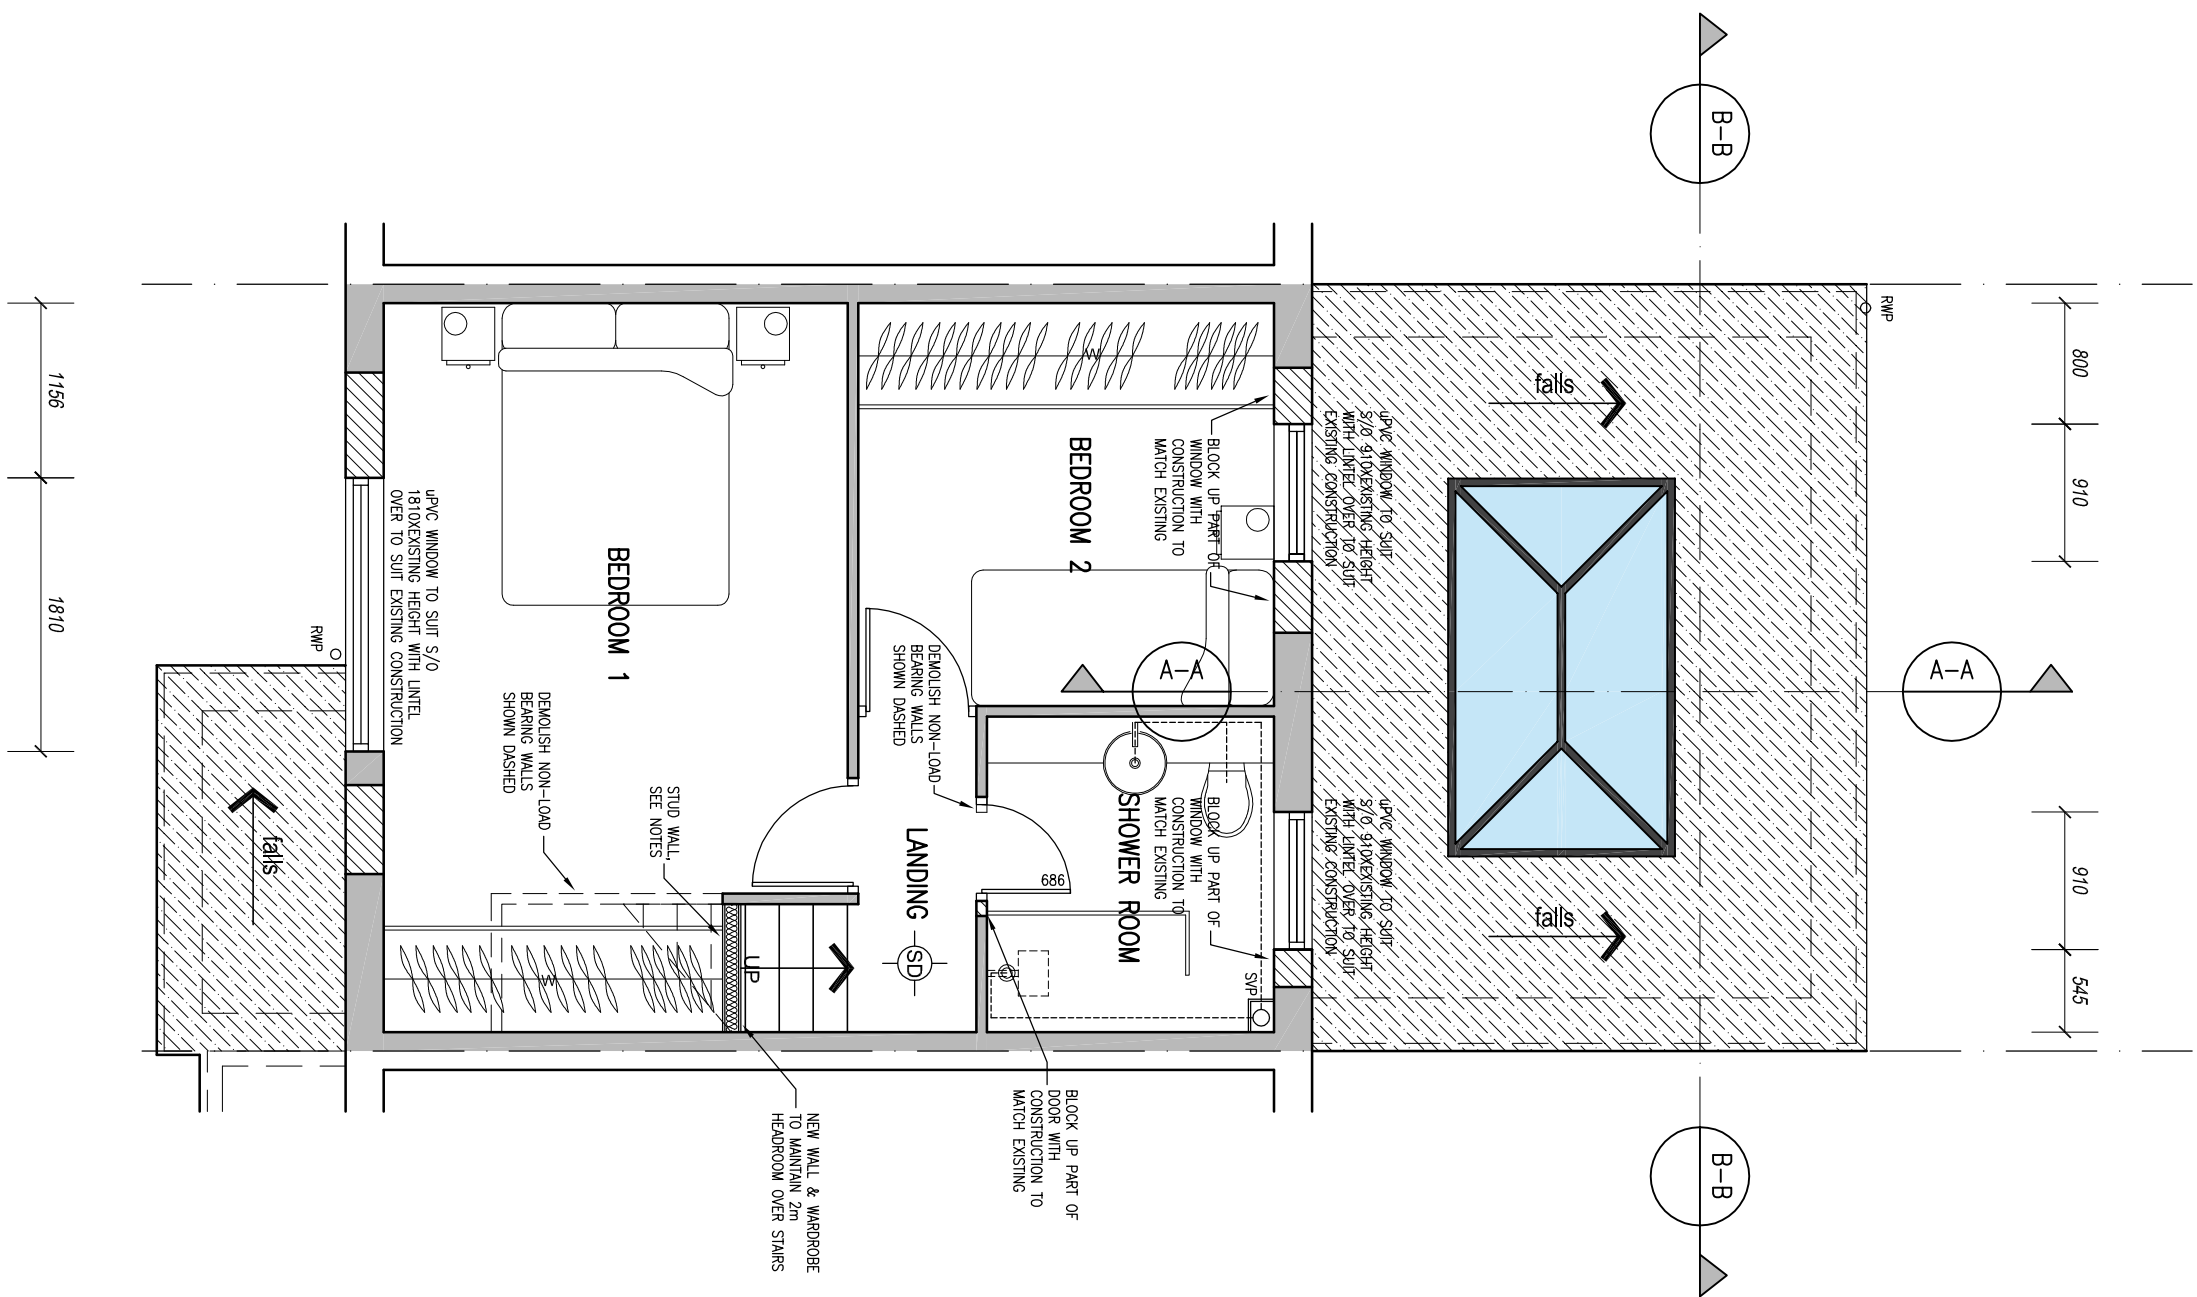
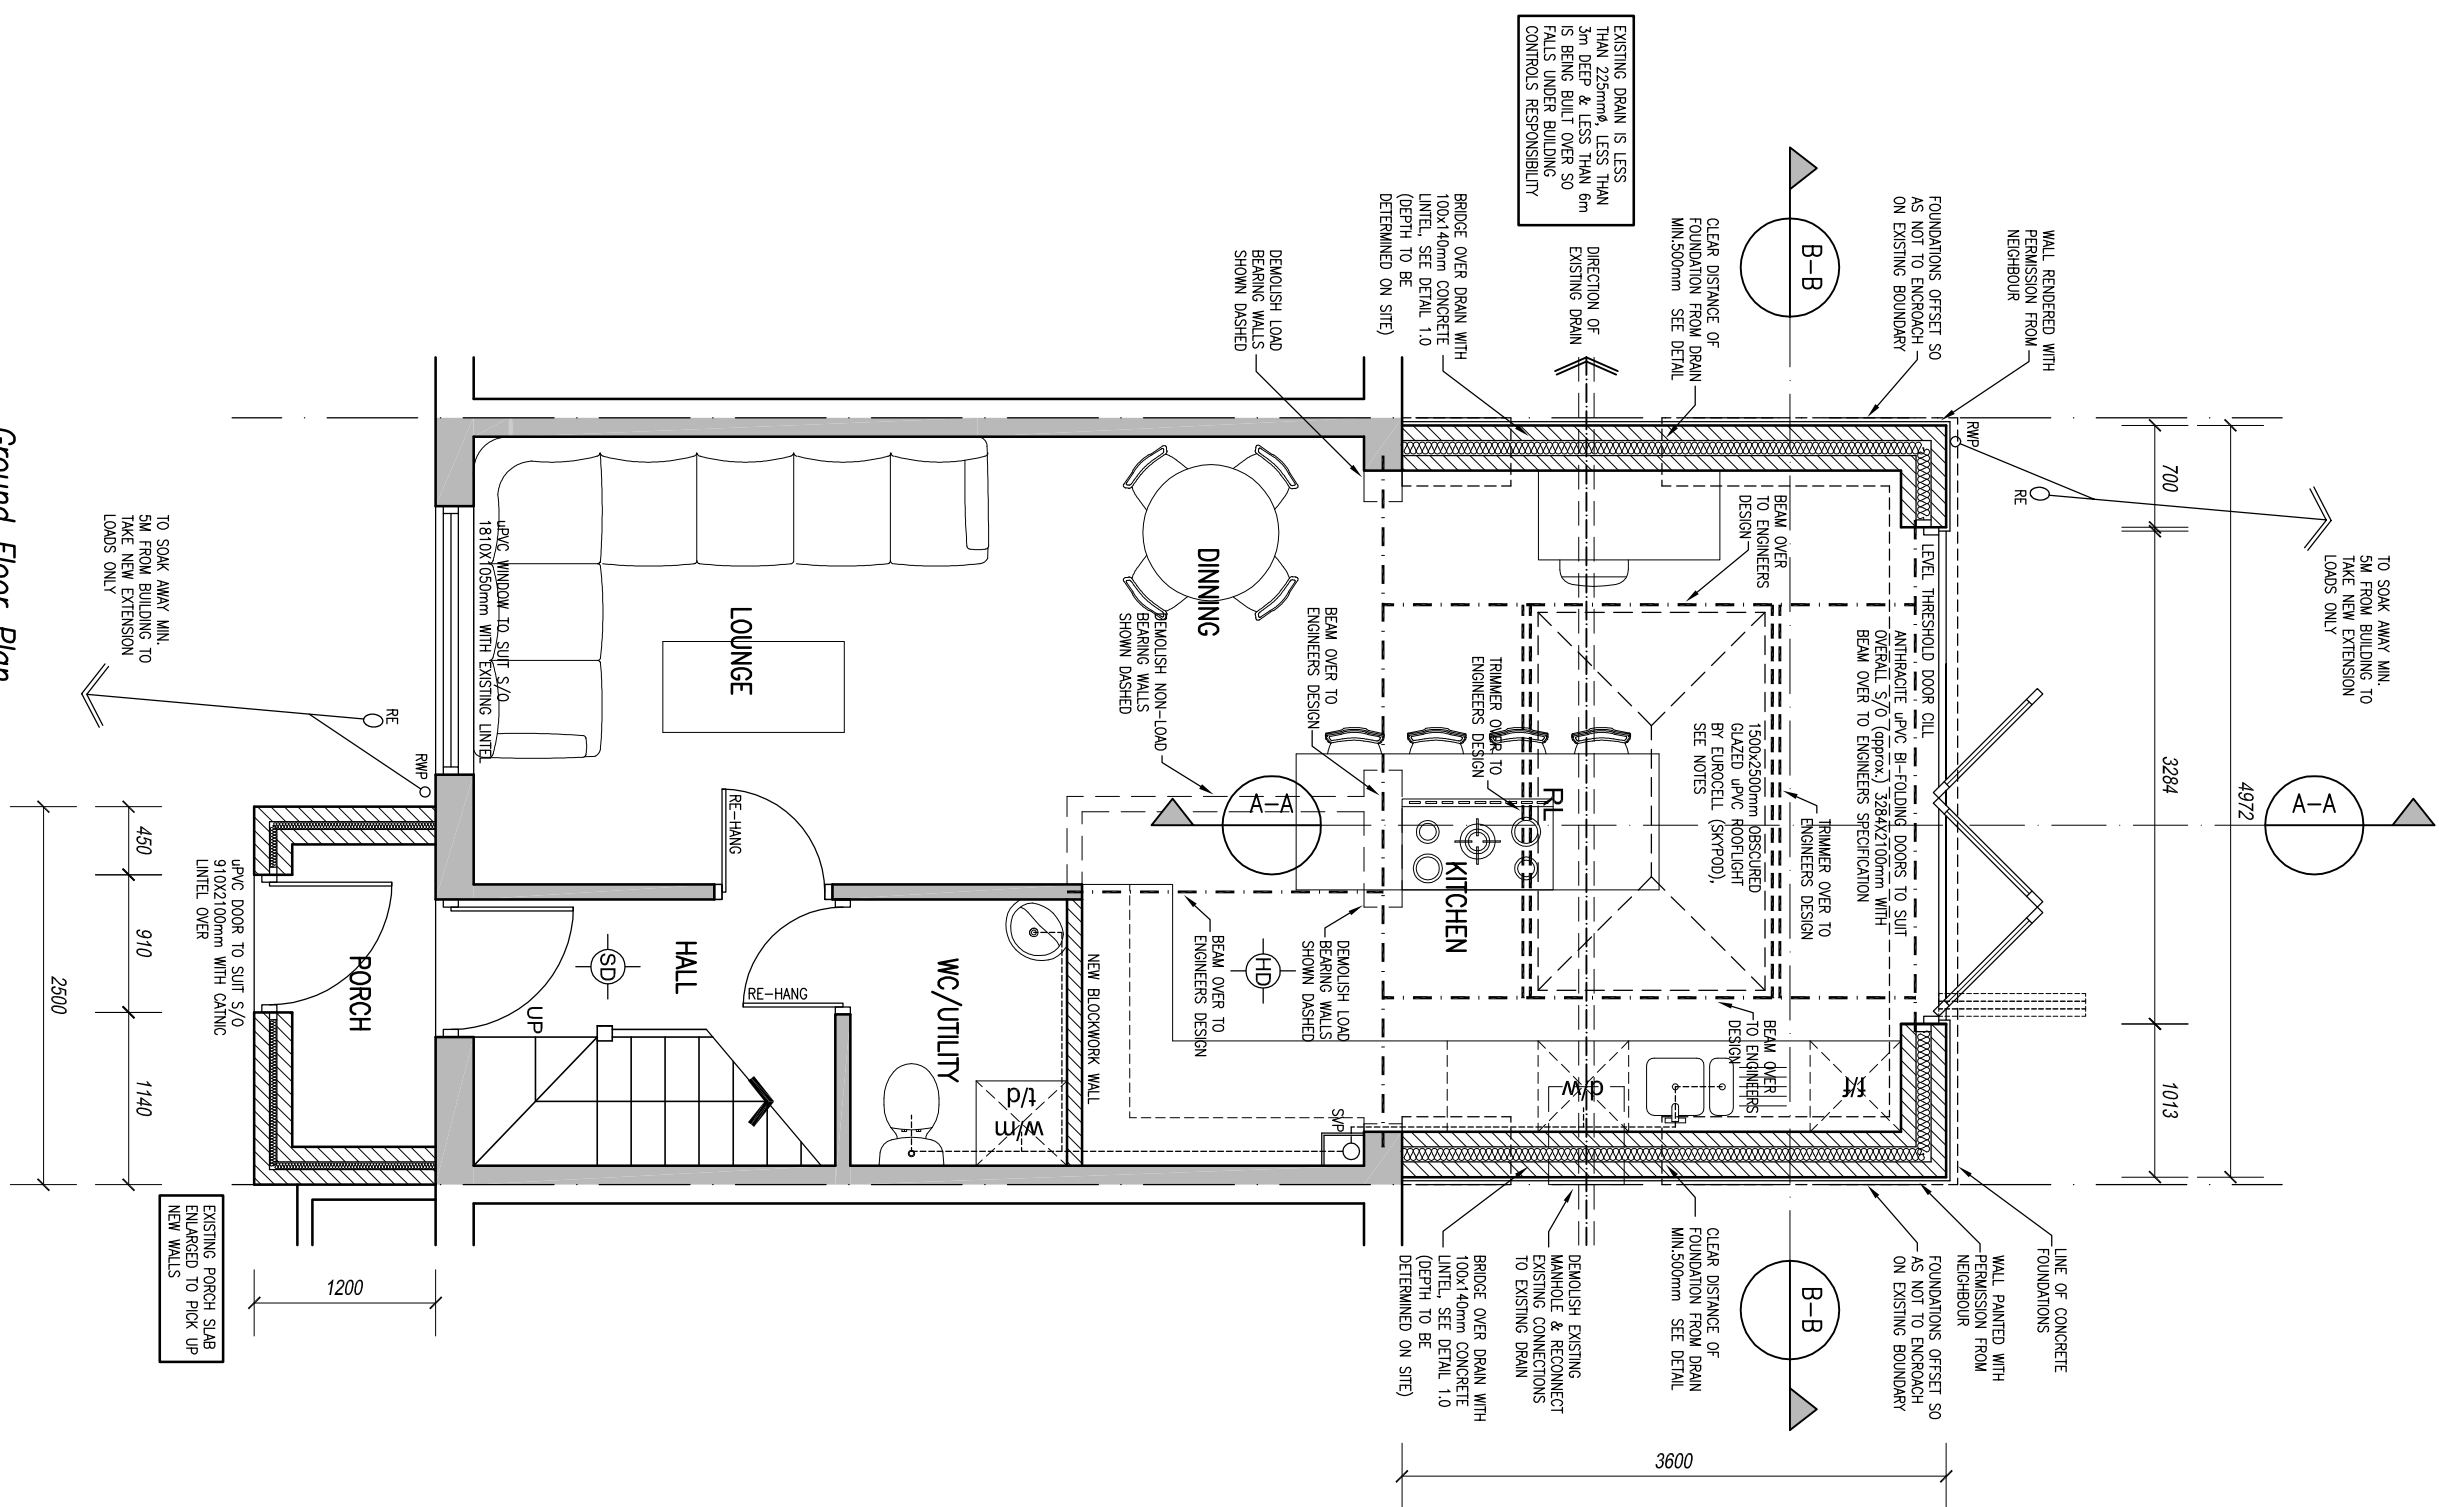


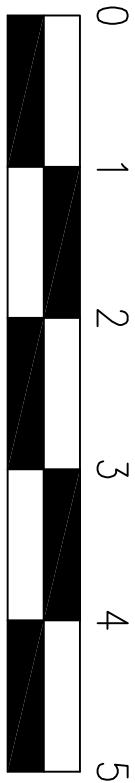



Notes

A	PROPOSED ELEVATIONS ADDED	04-07-20
-	INITIAL APPLICATION	29-06-20
REV/	DESCRIPTION	DATE

CLIENT
MR MILLER

3 THE HARTINGS
FELPHAM
WEST SUSSEX

APPLICATION			
DATE	DWG. NO.	REVISION	
JUNE 2020	3352102	A	