

SITE VISIT NOTES

Ref FP/08/13/TC

Date 17/7/13

SN Expiry 08/08/13

Pre SV Notes/Things to look for:

PUR SN ON PARKING AREA + NEAR HOUSES (2)

Location of Site Notice:

① ON WIRE (ON FENCE) OF 'GOLDEN PLOT' ② ON FENCE PANEL OF 3RD STREET MANSION

SITE DETAILS (Topography/Trees/Boundaries/Wildlife Features):

TREE WINDMILLS 1 ST MANSION MANS. - TREE + FENCE GATE.

BUILDING FEATURES (Storeys/House Type/Walls/Roof/Other):

NEIGHBOURING PROPERTIES (Building Lines/Windows/Extensions/Outbuildings):

CHARACTER (Area Character/Nature of Road/Style of Nearby Dwellings/Plot Sizes):

PARKING (Existing on site or nearby):



ARUN
DISTRICT COUNCIL

Based on the Ordnance Survey mapping with the permission of the Controller of Her Majesty's Stationary Office © Crown Copyright. Unauthorised reproduction infringes Crown Copyright and may lead to prosecution or civil proceedings.
Arun District Council: 100018487.

Scale 1/500
Date 9/7/2013
Centre = 484971 E 99925 N

FP/108

/13/TC

TCAPPN


ARUN DISTRICT COUNCIL

23 JUNE 2013.

PLANNING CONTROL.



I WOULD LIKE TO TAKE THIS TREE ~~DOWN~~ DOWN
 BECAUSE OF THE ROTTEN STATE AND 45° LEAN ANGLE.
 KEITH CROSWORTH 2 ST CLARES ROAD FELPHAM POZZ7AB.
 THE TREE IS ON NO 2 PARKING AREA.

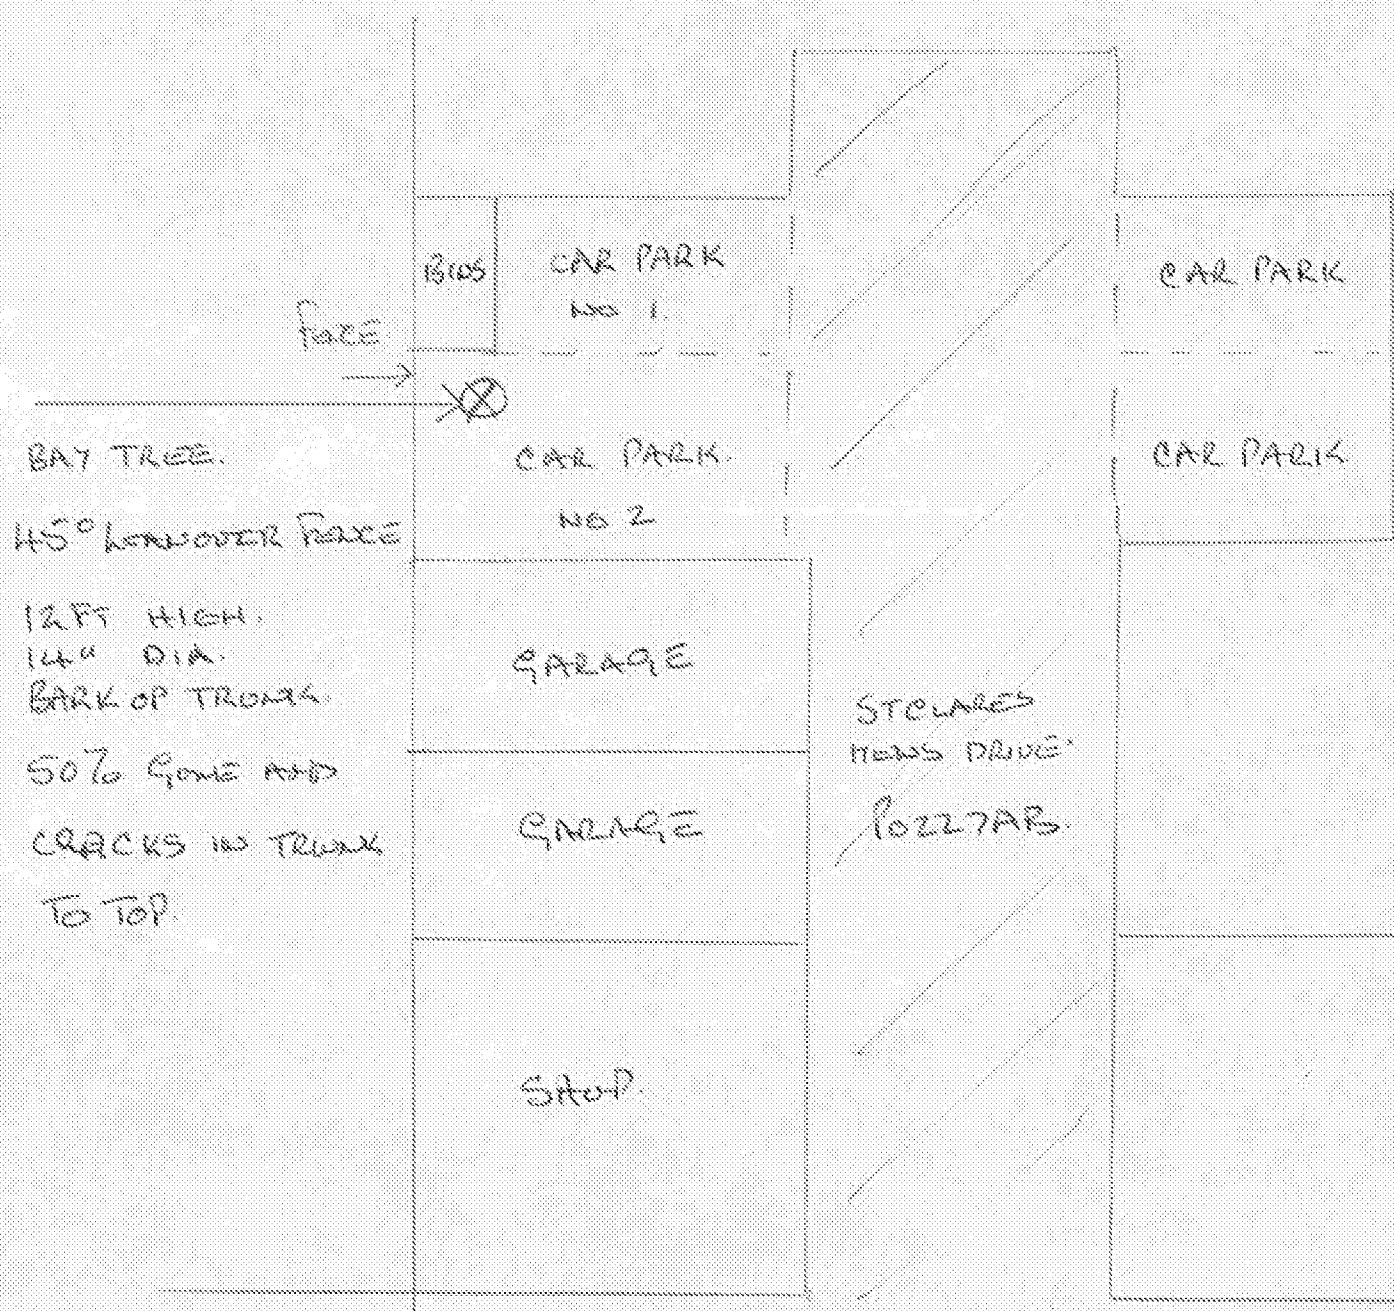

Thanks.

FP/108/13/TC

Fell 1 No Bay tree within the Felpham Conservation Area