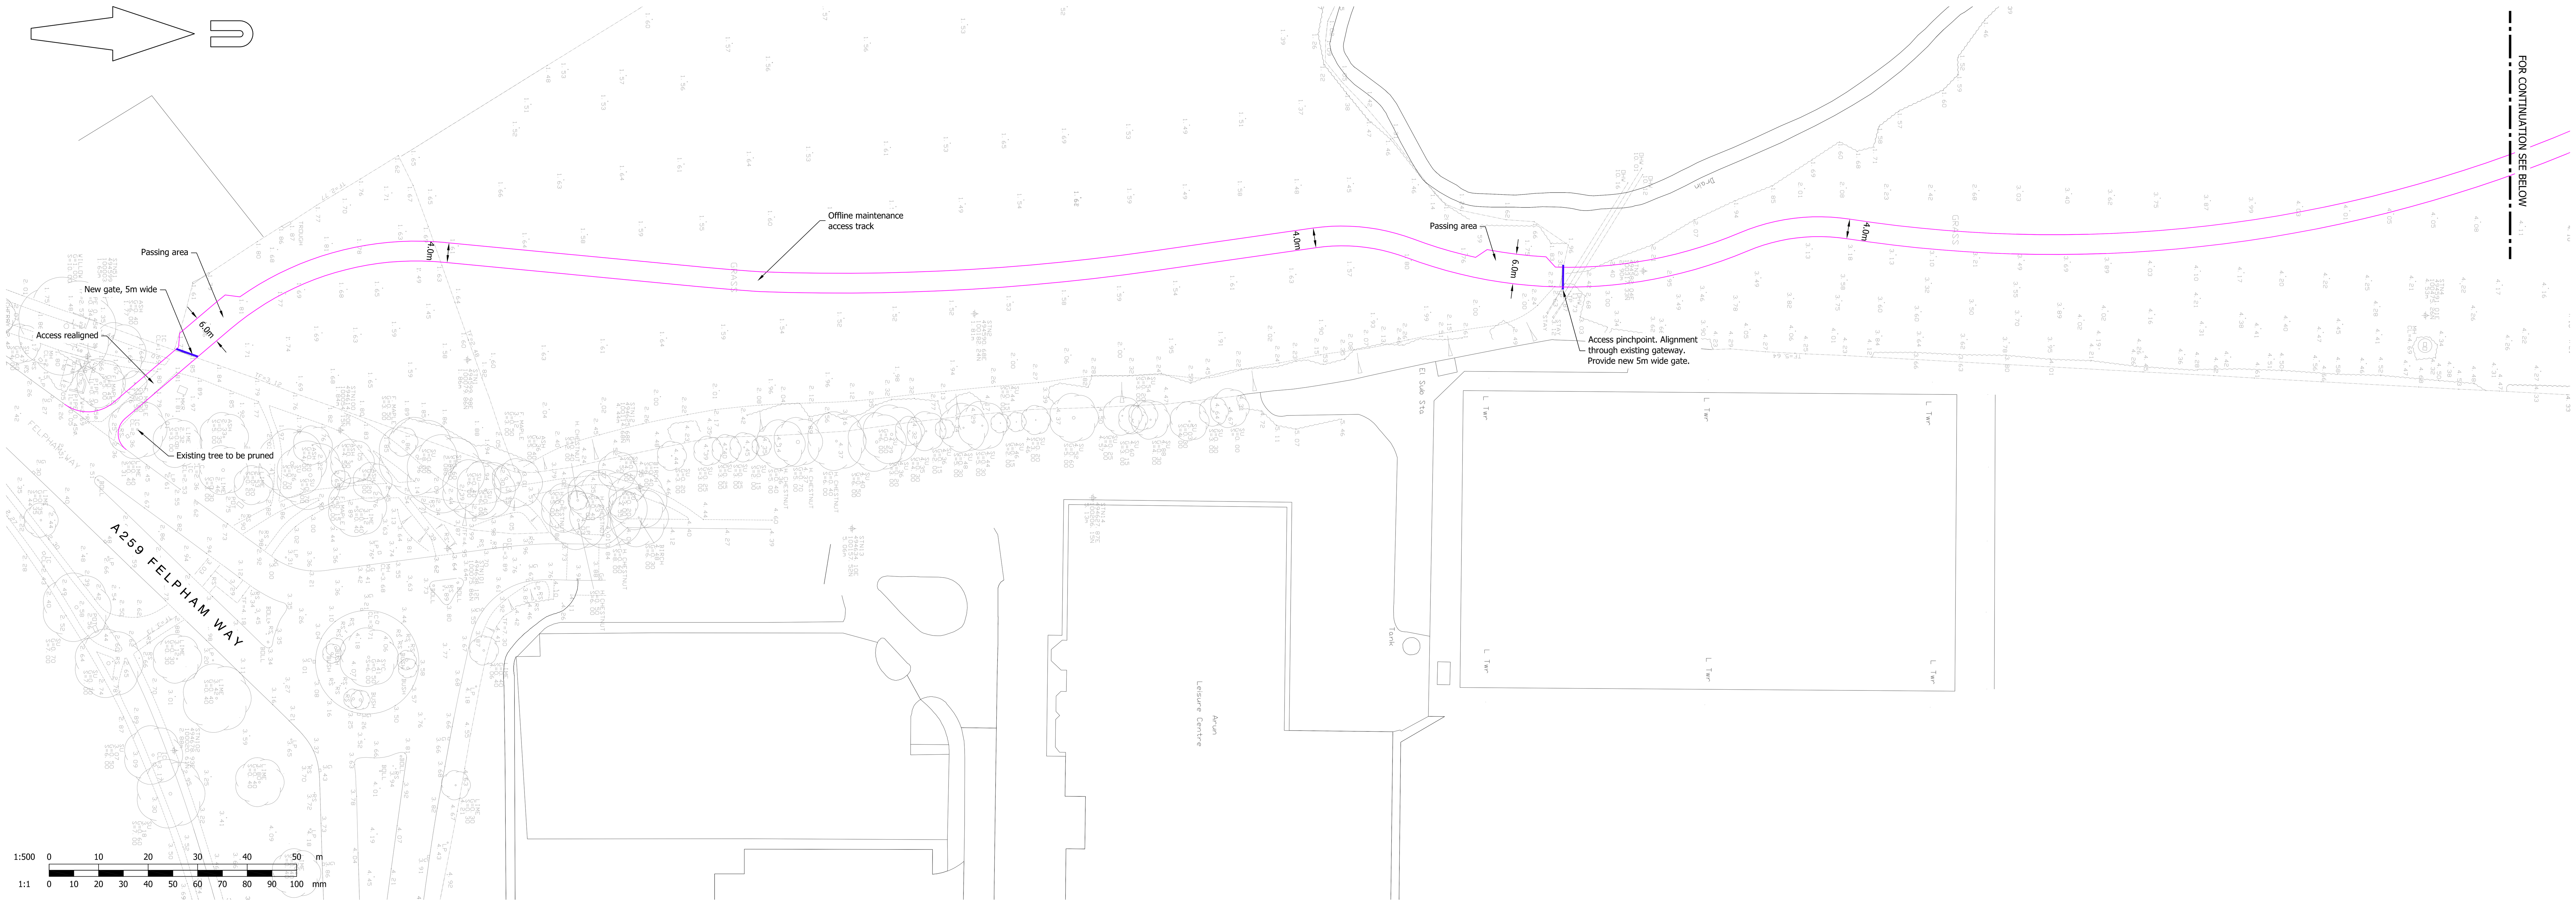

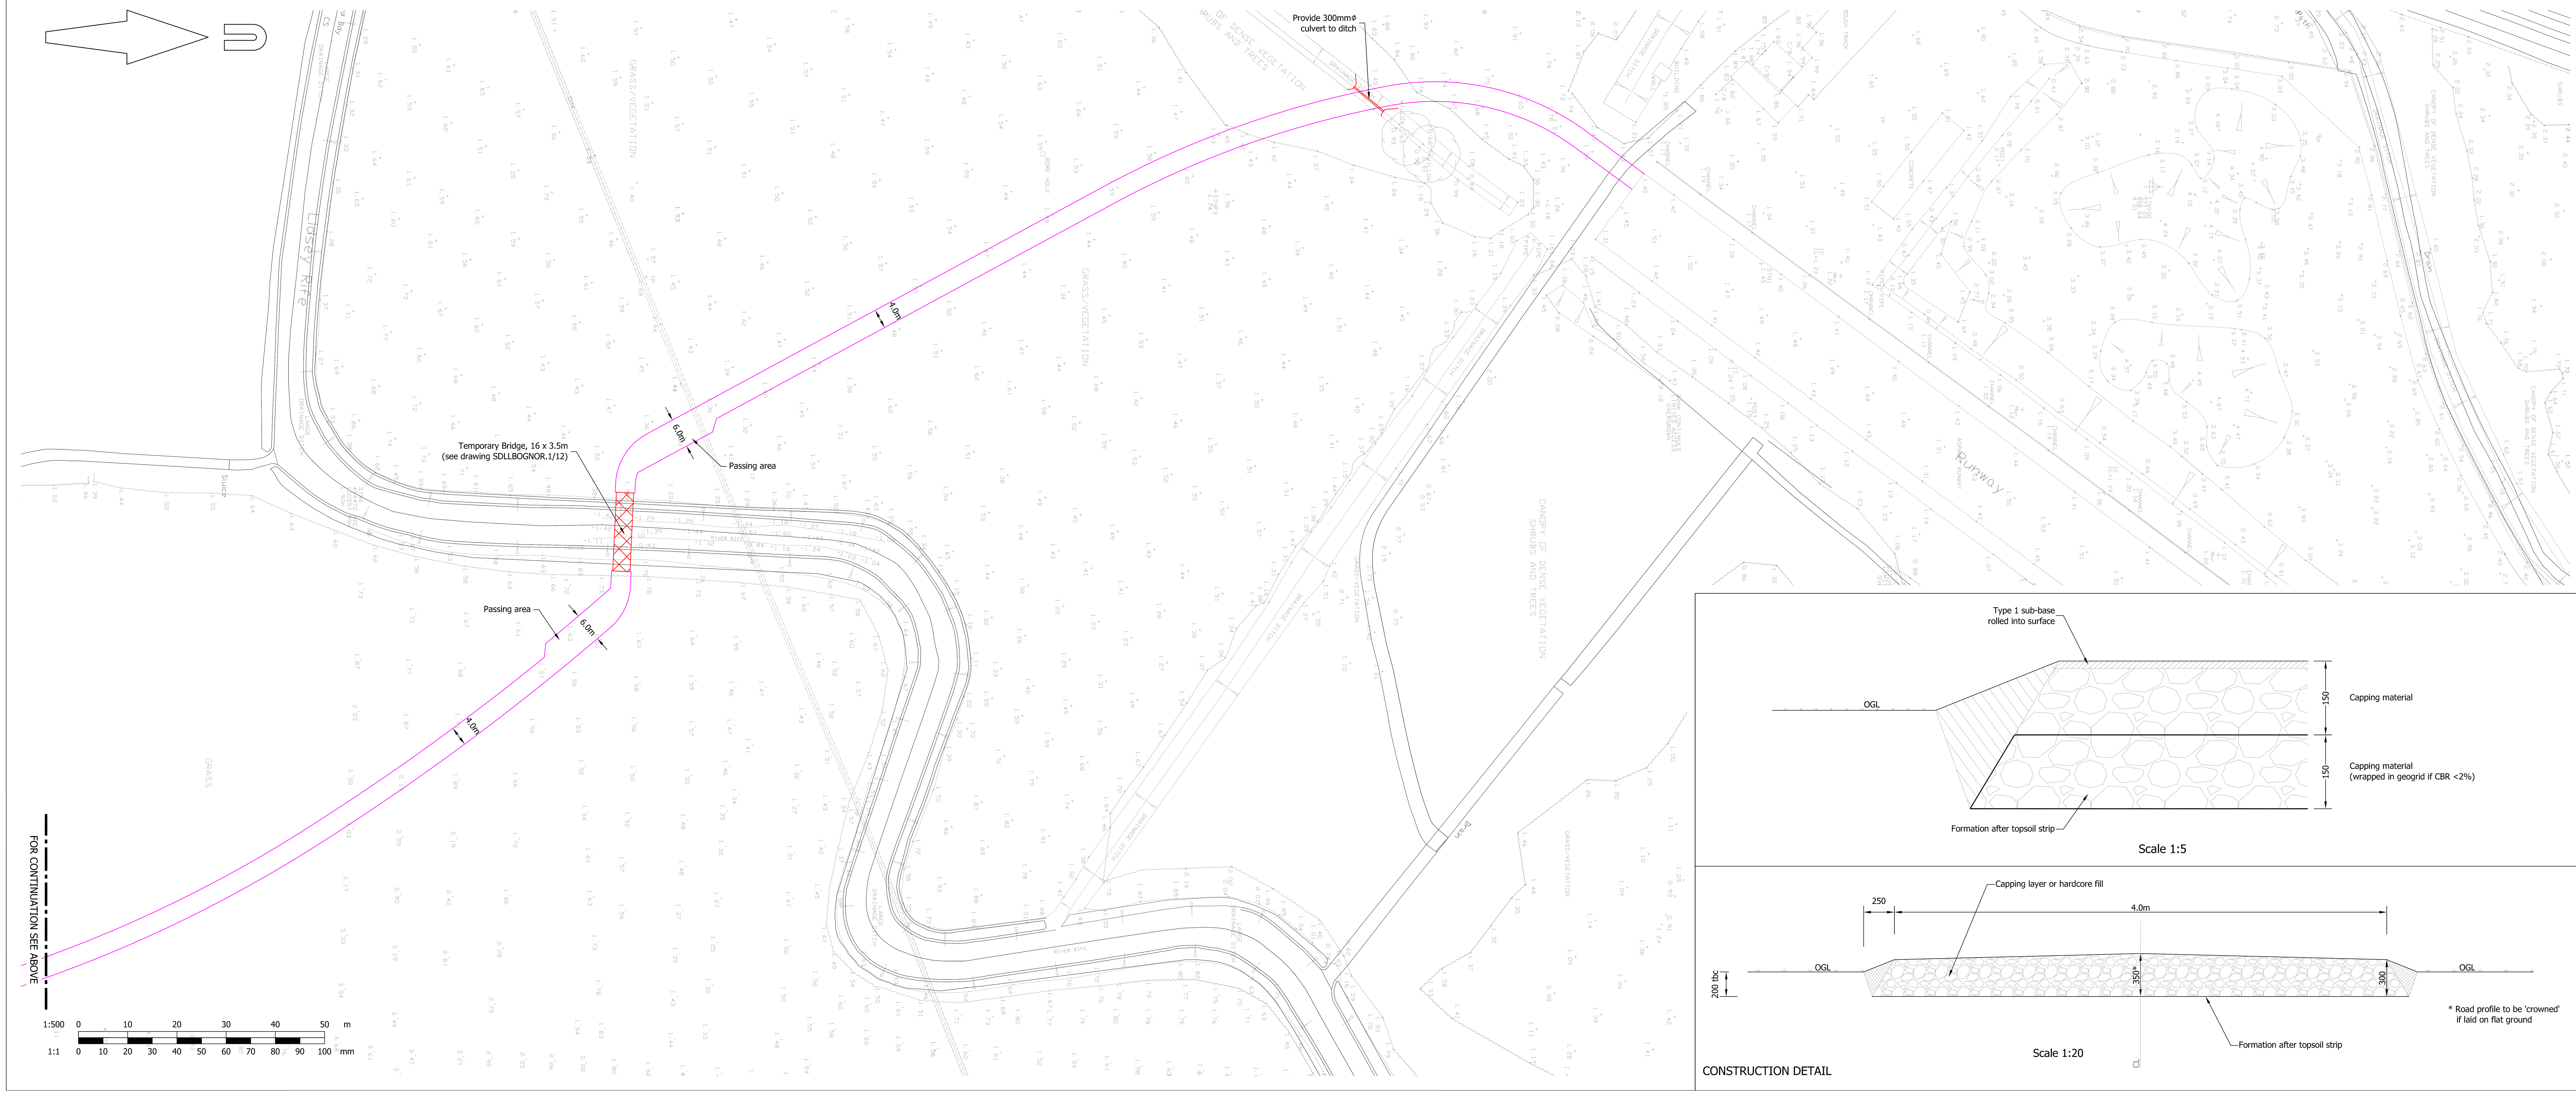

© Mayer Brown Limited Copyright. The drawings, information and data recorded in this document ("the information") is the property of Mayer Brown. This document and the information are solely for the use of the authorised recipient and this document may not be used, copied or reproduced in whole or part for any purposes other than which it was supplied by Mayer Brown. Mayer Brown makes no representation, undertakes no duty and accepts no responsibilities to any third party who may use or rely upon this document or the information.

A0 ORIGINAL

© Crown copyright, all rights reserved. 2012. Licence number 100002189.

FOR APPROVAL
NOT FOR CONSTRUCTION

rev.	amendment	checked	date
B	Access amended, construction details added. Issued for Planning Application submission.	TPM	19/06/2014
A	Haul Road alignment amended.	TPM	07/04/2014

mayer brown

Mayer Brown Limited
Lion House Oriental Road Woking Surrey GU22 8AR
Telephone 01483 750 508 Fax 01483 750 437
wokingoffice@mayerbrown.co.uk www.mayerbrown.co.uk

client
SIME DARBY LONDON LTD

project
FORMER AIRFIELD SITE
BOGNOR REGIS

scale 1:500 | drawn by JRH | checked by TPM

date MAY 2014 | cad file 11.DWG

title
MAINTENANCE ACCESS TRACK

drawing number SDLLBOGNOR.1/11 | rev. B

ARUN DISTRICT COUNCIL FP/109/14/PL