


-	-	-	-
REV.	DATE	DESCRIPTION	BY

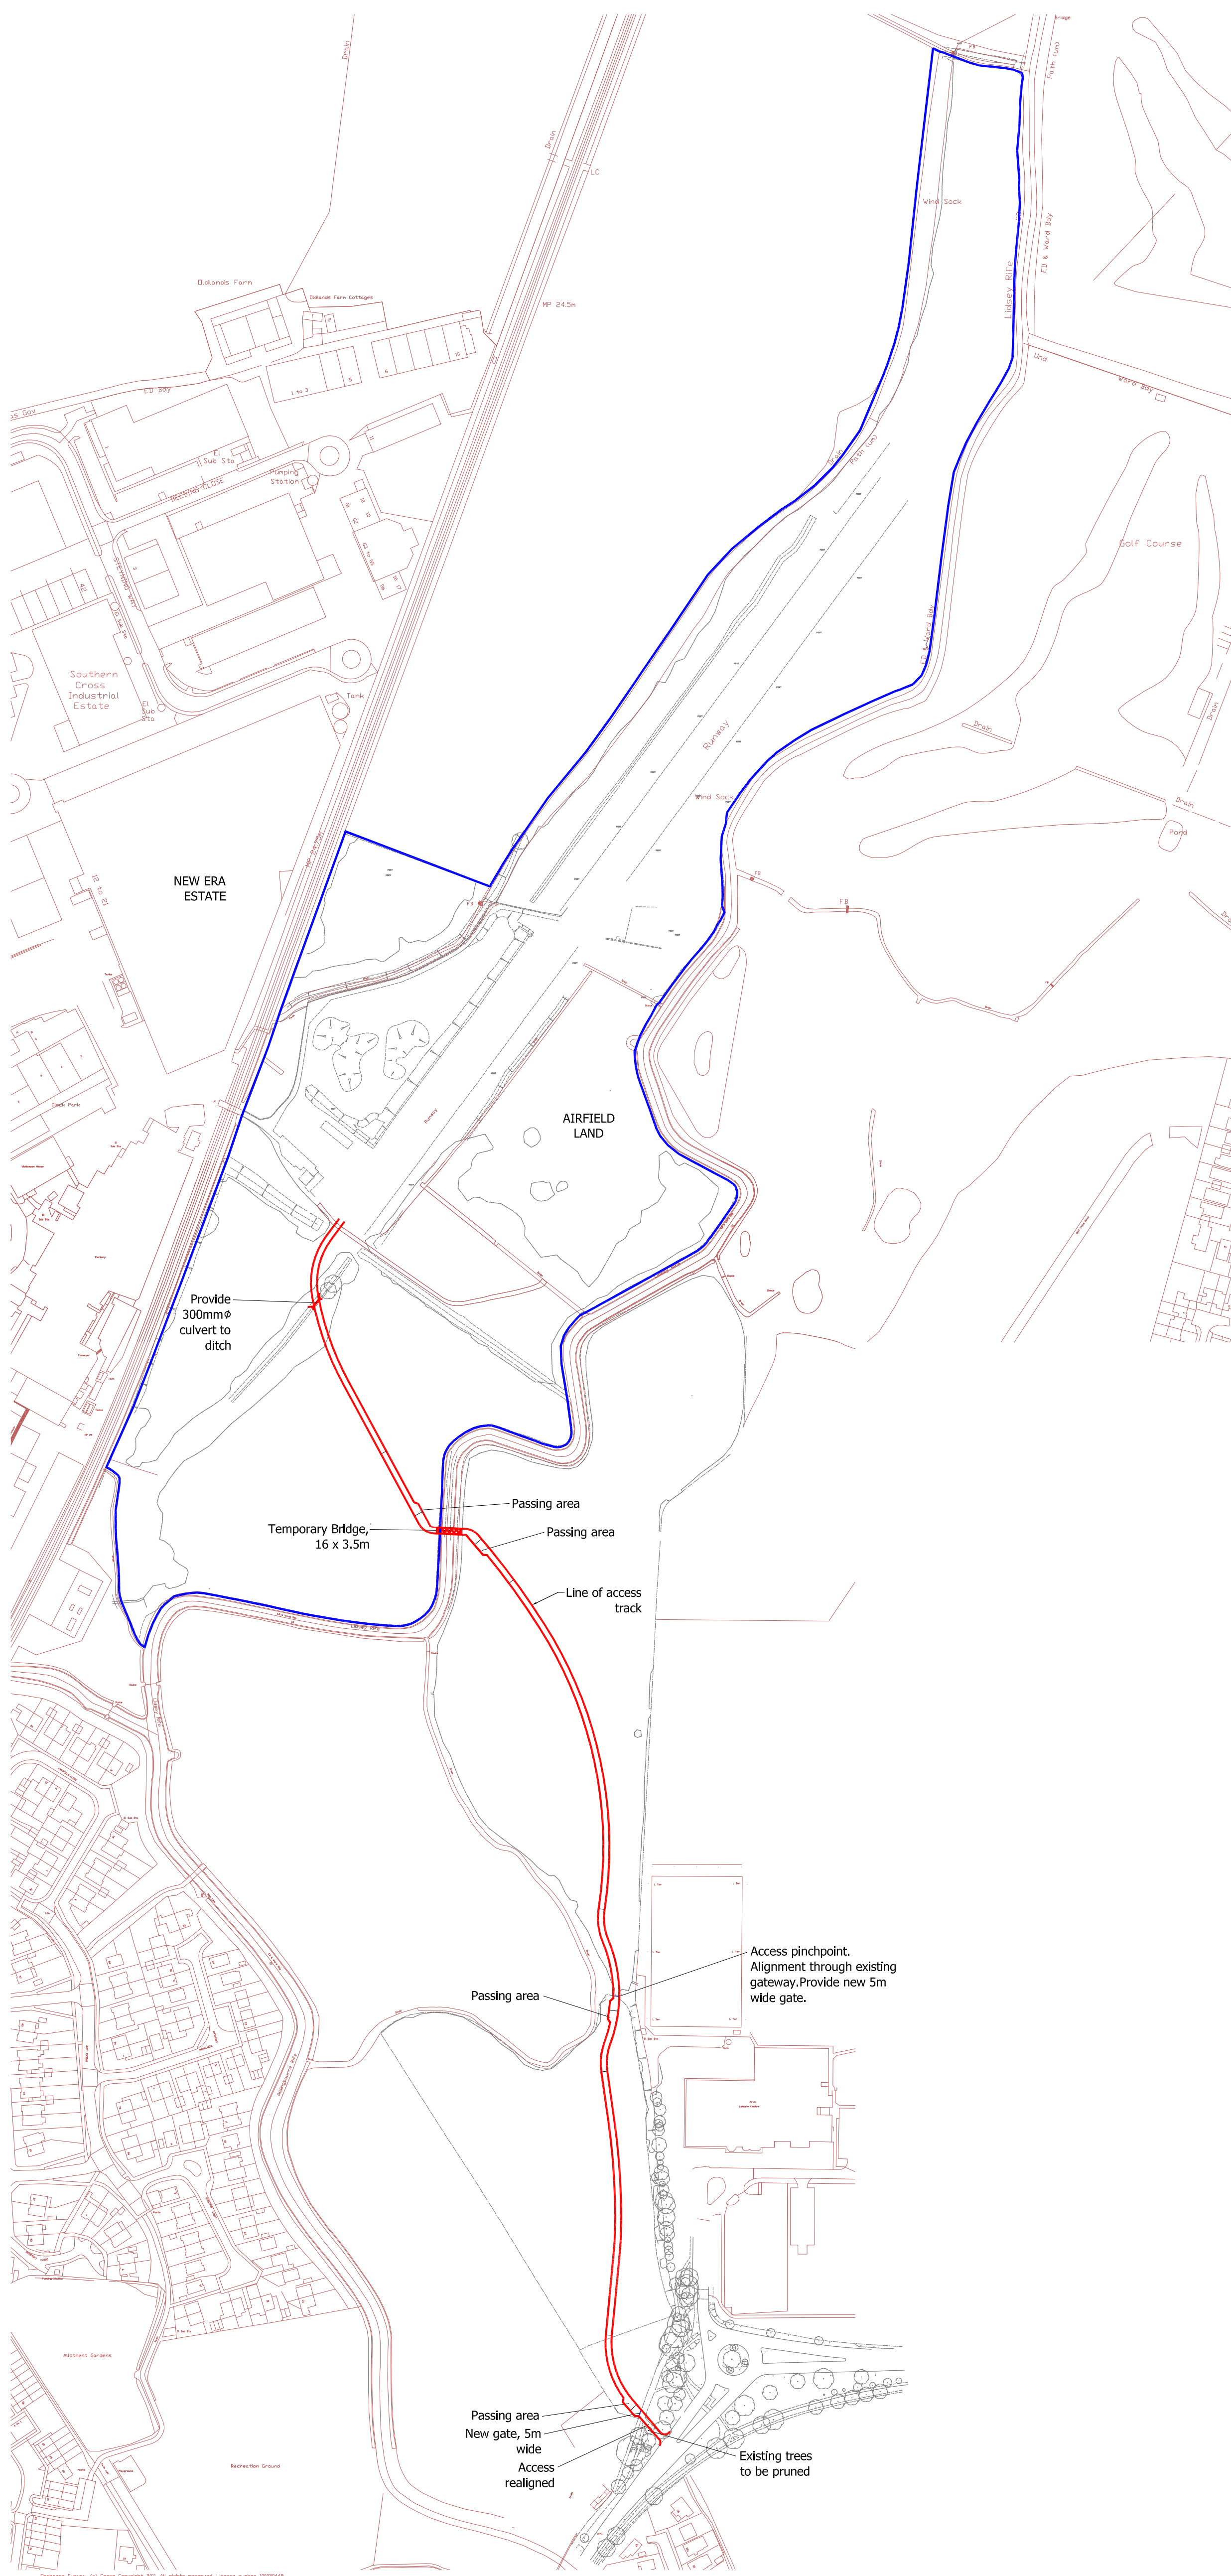

HEAD, ROBERTS & ASSOCIATES

1 Station Terrace
Shawford, Hants.
SO21 2BN
Tel: 01962 711111
Fax: 01962 711100
Email : mail@headroberts.co.uk

Client				
Sime Darby London Ltd				
Job Title				
Temporary Access Track to Air Strip				
Drawing Title				
Site Location Plan				
Drawing No.				Revision
4162/100				
Scale	Date	Drawn By	Checked By	
1:2500@A1	10.06.14	KN		

This drawing shall not be scaled, except for planning purposes. All dimensions to be checked on site where applicable, prior to commencement on site. Differences between drawings, and between drawings and specification or bills of quantities to be referred to the Architect for clarification. All works shall conform to the current edition of the Building Regulations and other relevant statutory requirements. All materials and workmanship shall conform with the relevant British Standard Specifications and Codes of Practice.